


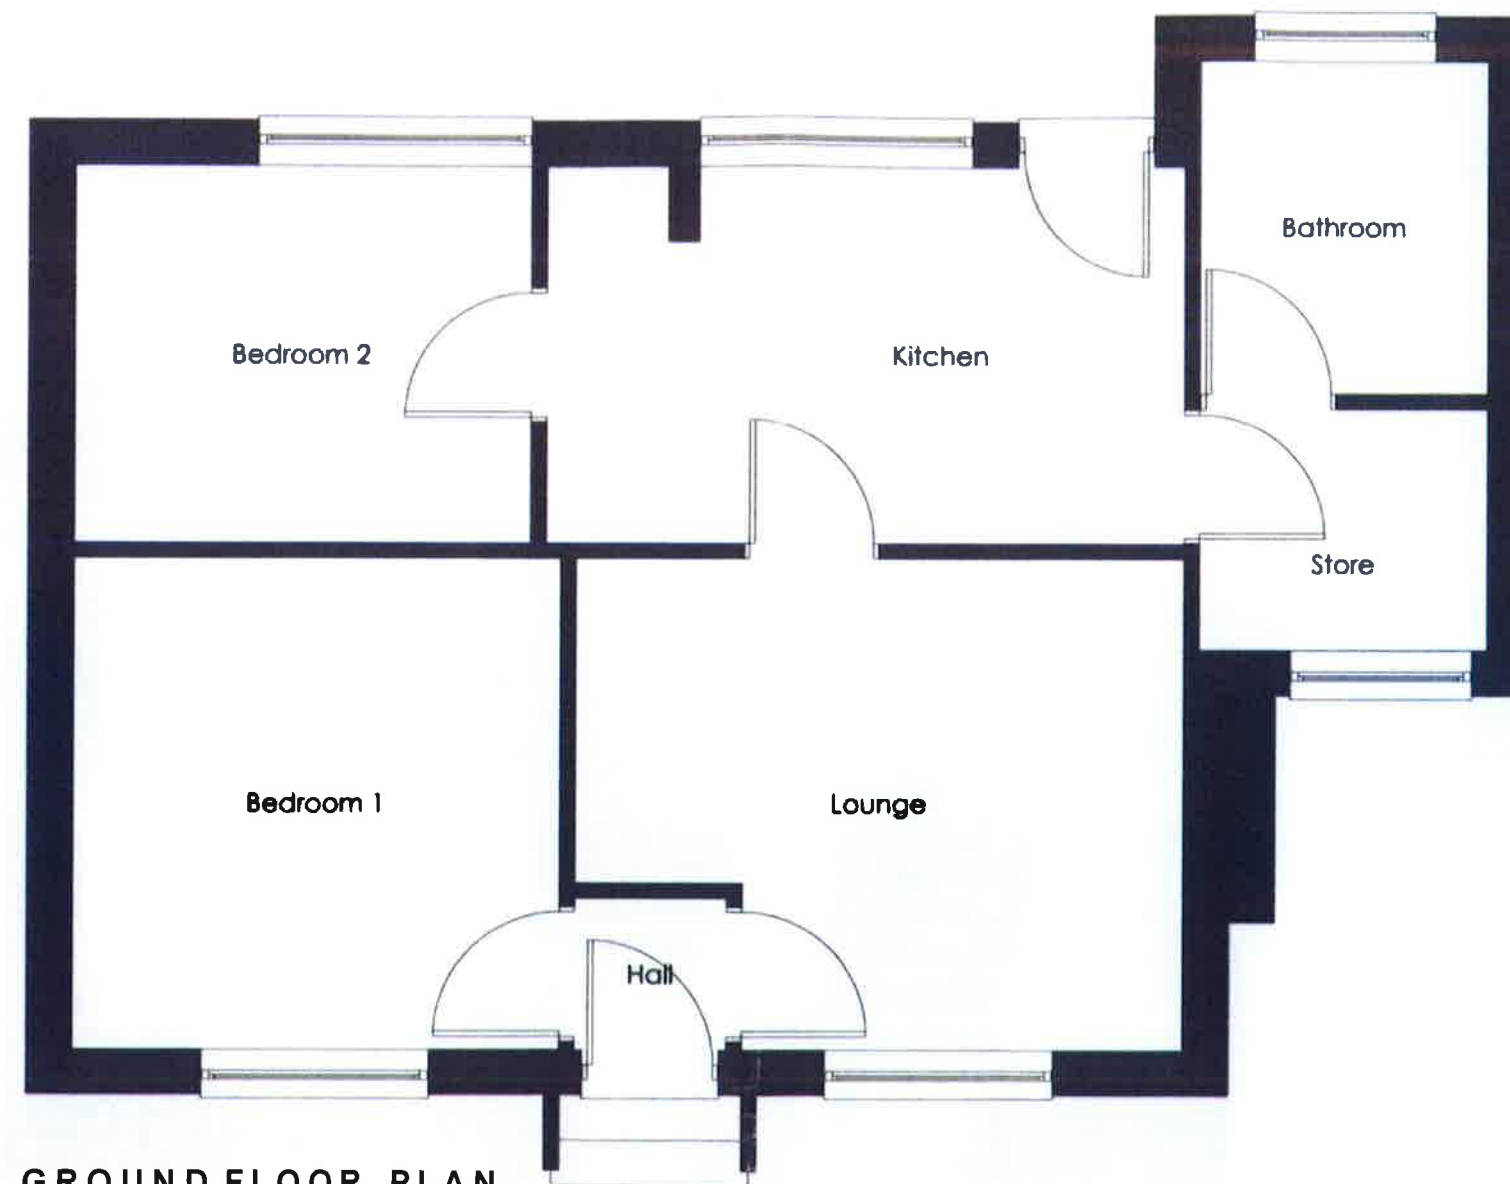

**GROUND FLOOR PLAN
EXISTING**