


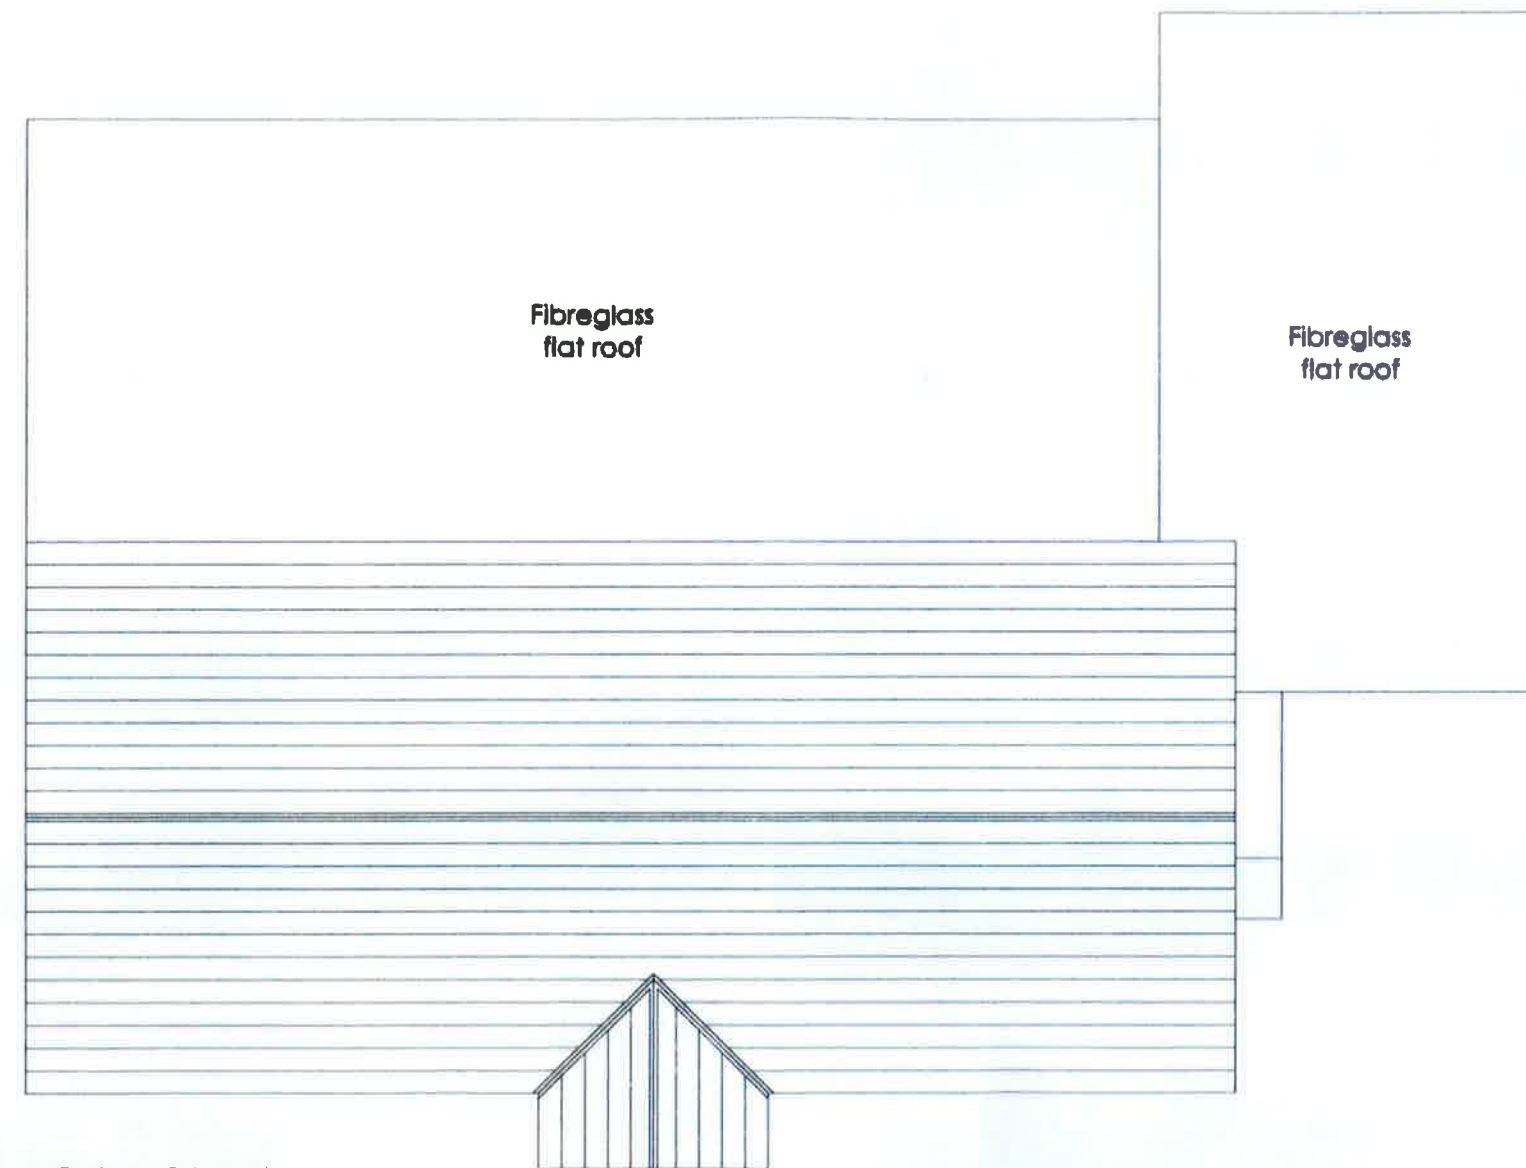

ROOF PLAN
EXISTING