


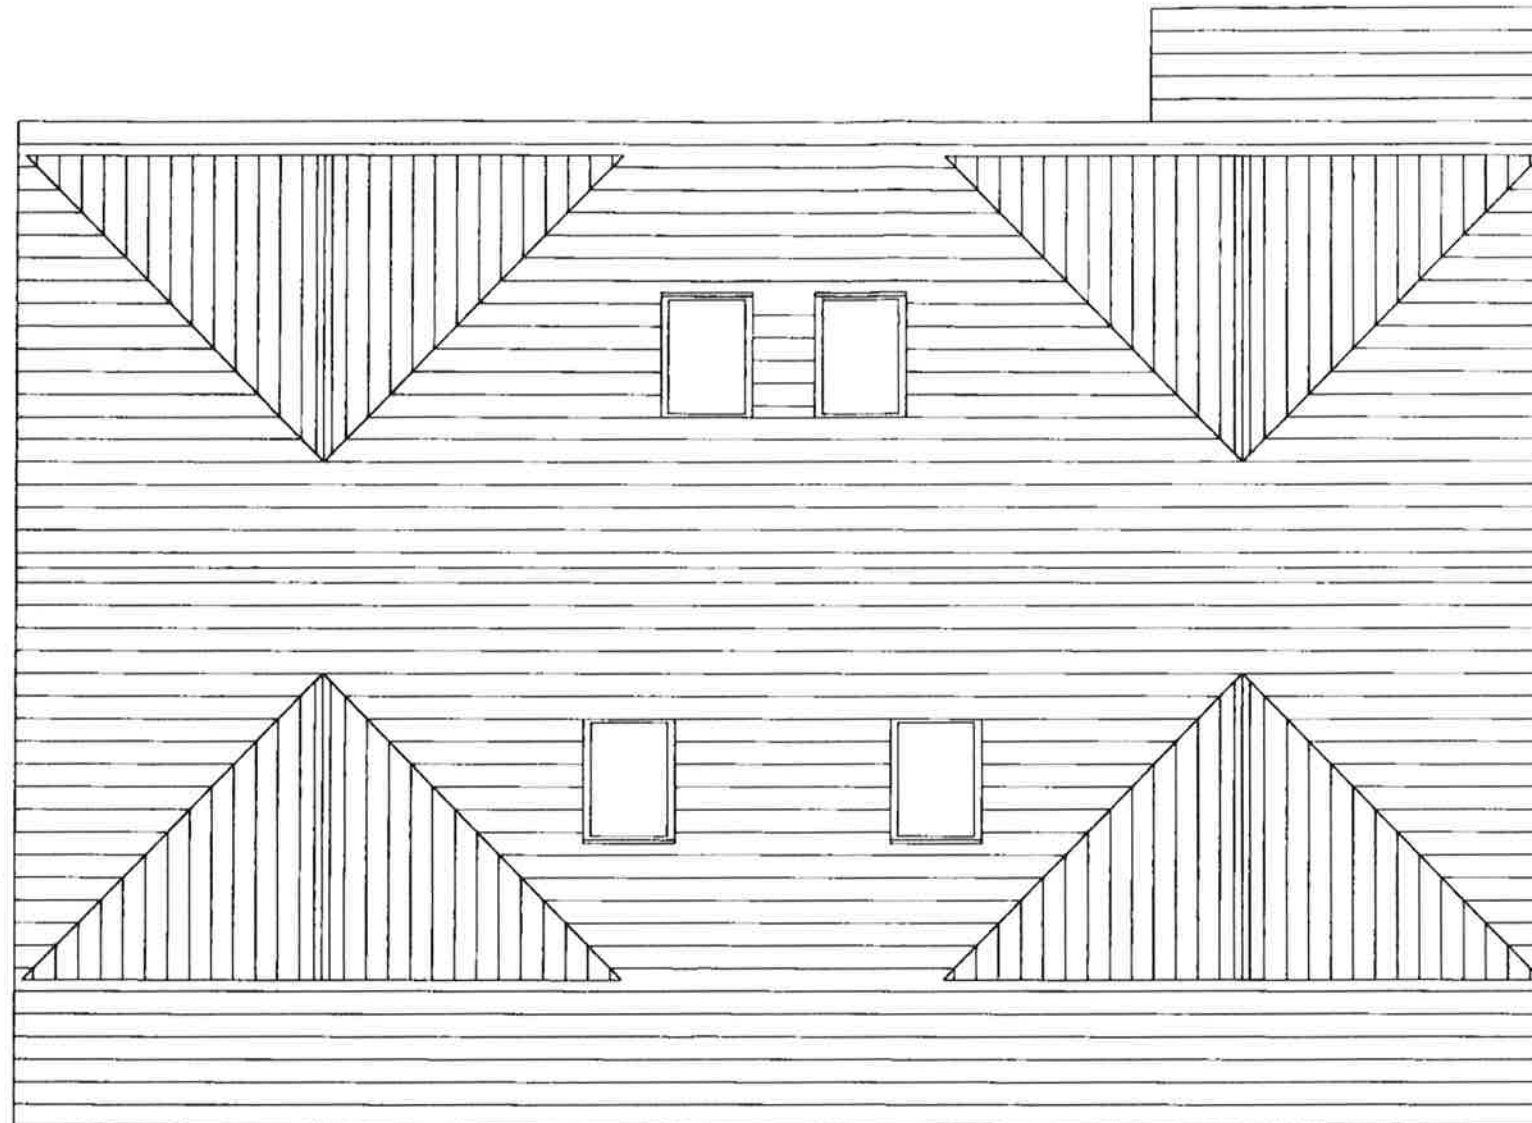

ROOF PLAN
PROPOSED