


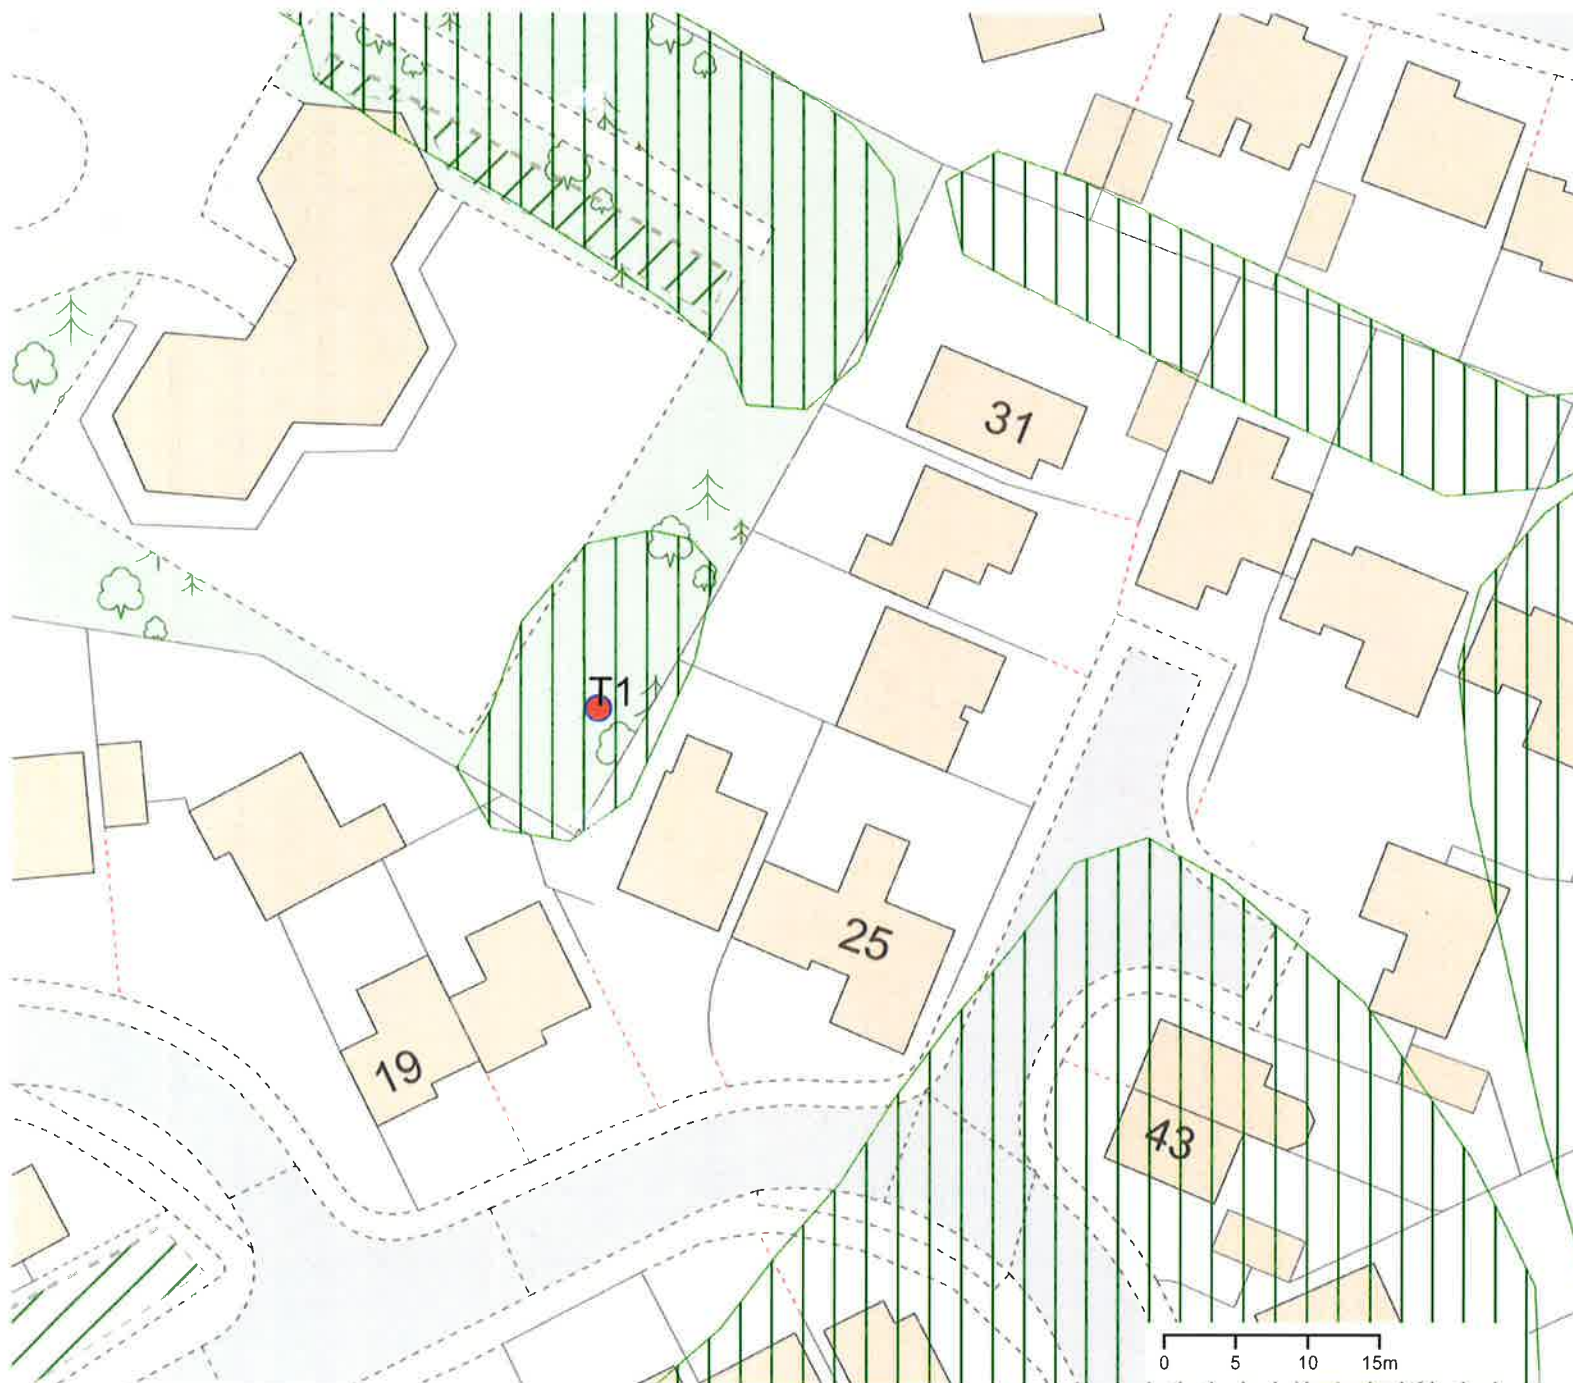

Title:
Rear of 23 Parc Gilbertson, Rhydy

Scale: 1:500

Created by:
ts589

Date: 03/06/2021

Description:
TPO application plan A.

