
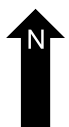
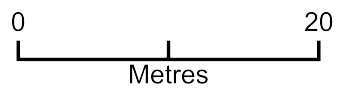


P2021/0429 - BrynNedd, 1 Main Road, SA10 8HG

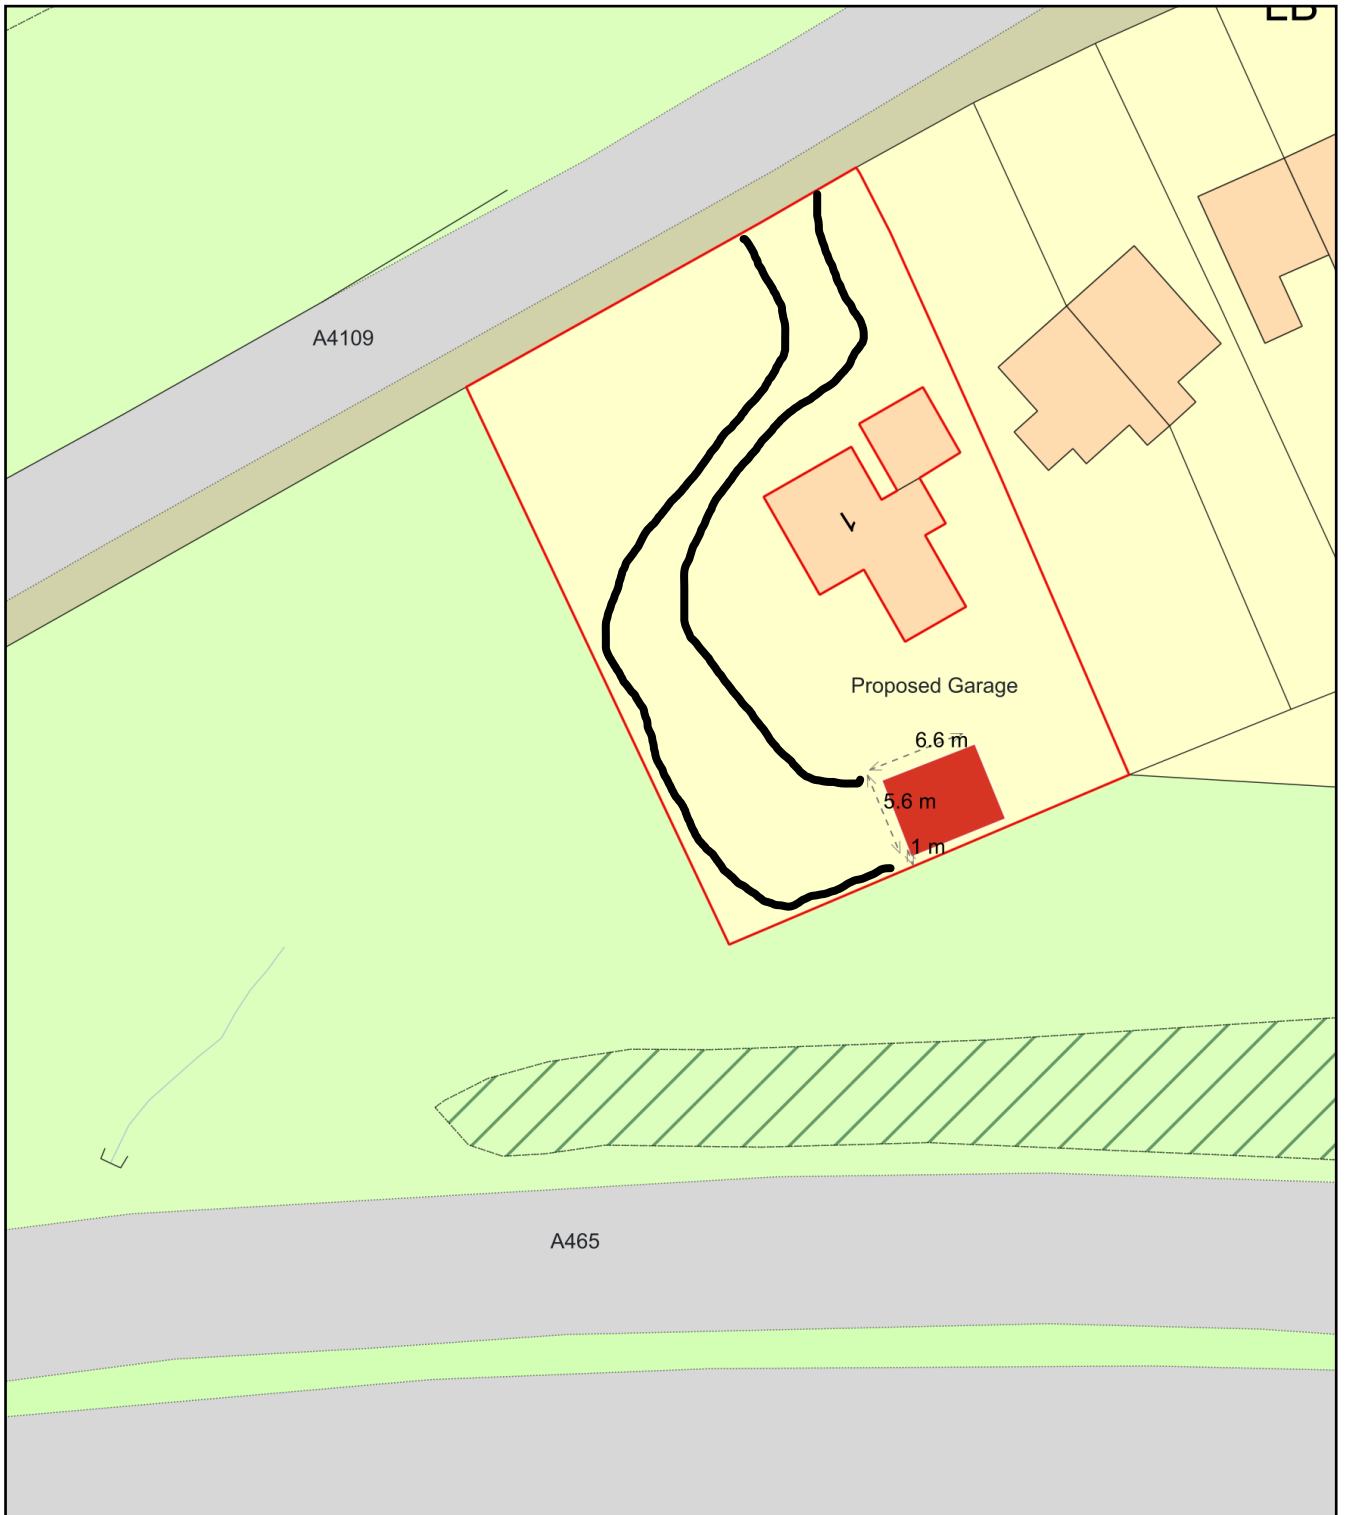

Plan Produced for: Anthony Painter

Date Produced: 09 Jun 2021

Plan Reference Number: TQRQM21123152106977

Scale: 1:500 @ A4