


103 Ffynnon Dawel, SA10 8EN

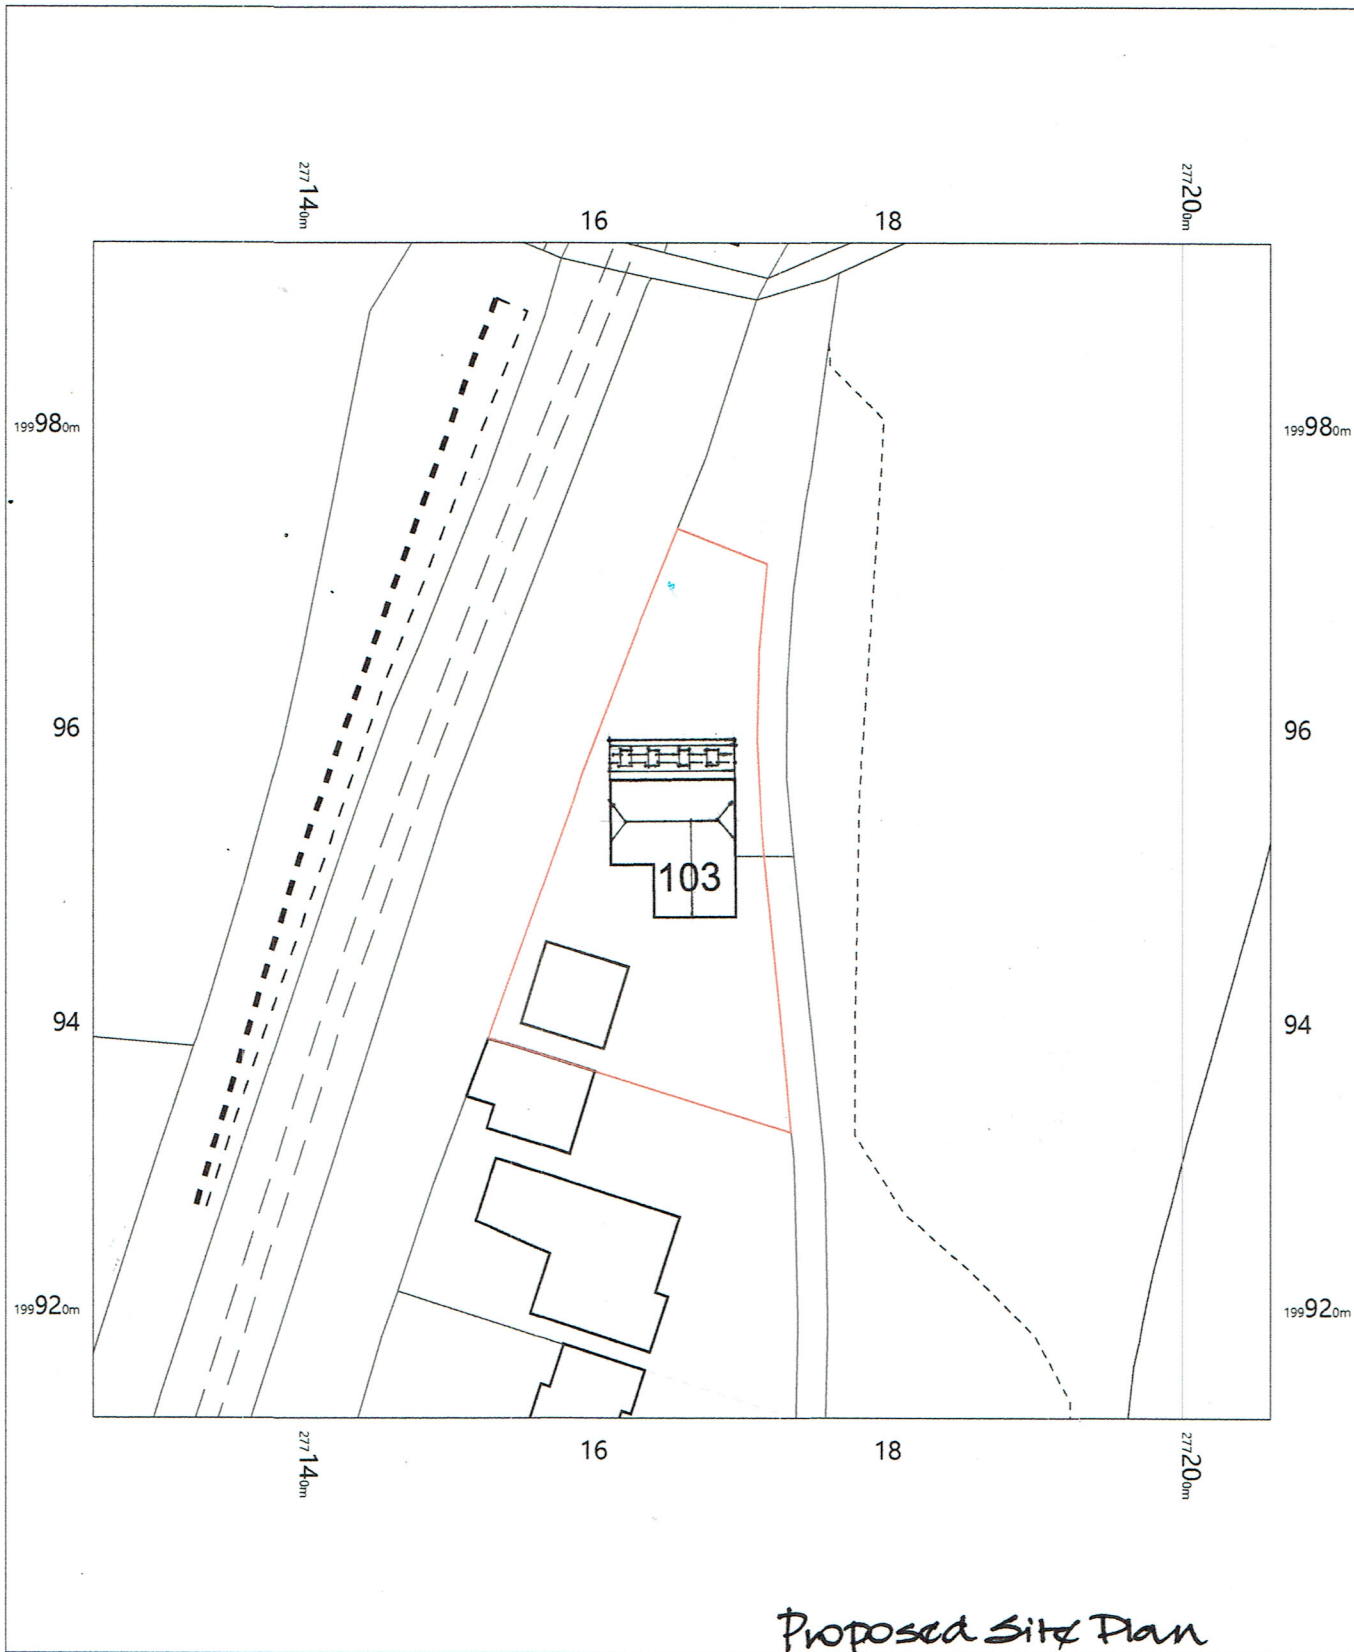


103 Ffynnon Dawel,
Neath,
Aberdulais,
Neath Port Talbot
SA10 8EN

OS MasterMap 1250/2500/10000 scale
Tuesday, June 15, 2021, ID: MPMBW-00969443
www.blackwellmapping.co.uk

1:500 scale print at A4, Centre: 277166 E, 199953 N

© Crown Copyright Ordnance Survey. Licence no. 100041041

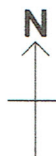

BLACKWELL'S
MAPPING SERVICES
PERSONAL & PROFESSIONAL MAPPING
www.blackwellmapping.co.uk

TEL: 0800 151 2612
maps@blackwell.co.uk