



Reproduced from an Ordnance Survey map with the permission of the
Controller of Her Majesty's Stationary Office. Crown Copyright reserved
©Crown Copyright. All rights reserved. Licence no. 100019980

Legend



Tree


Post and wire fence



Overhead power line



Existing watercourse

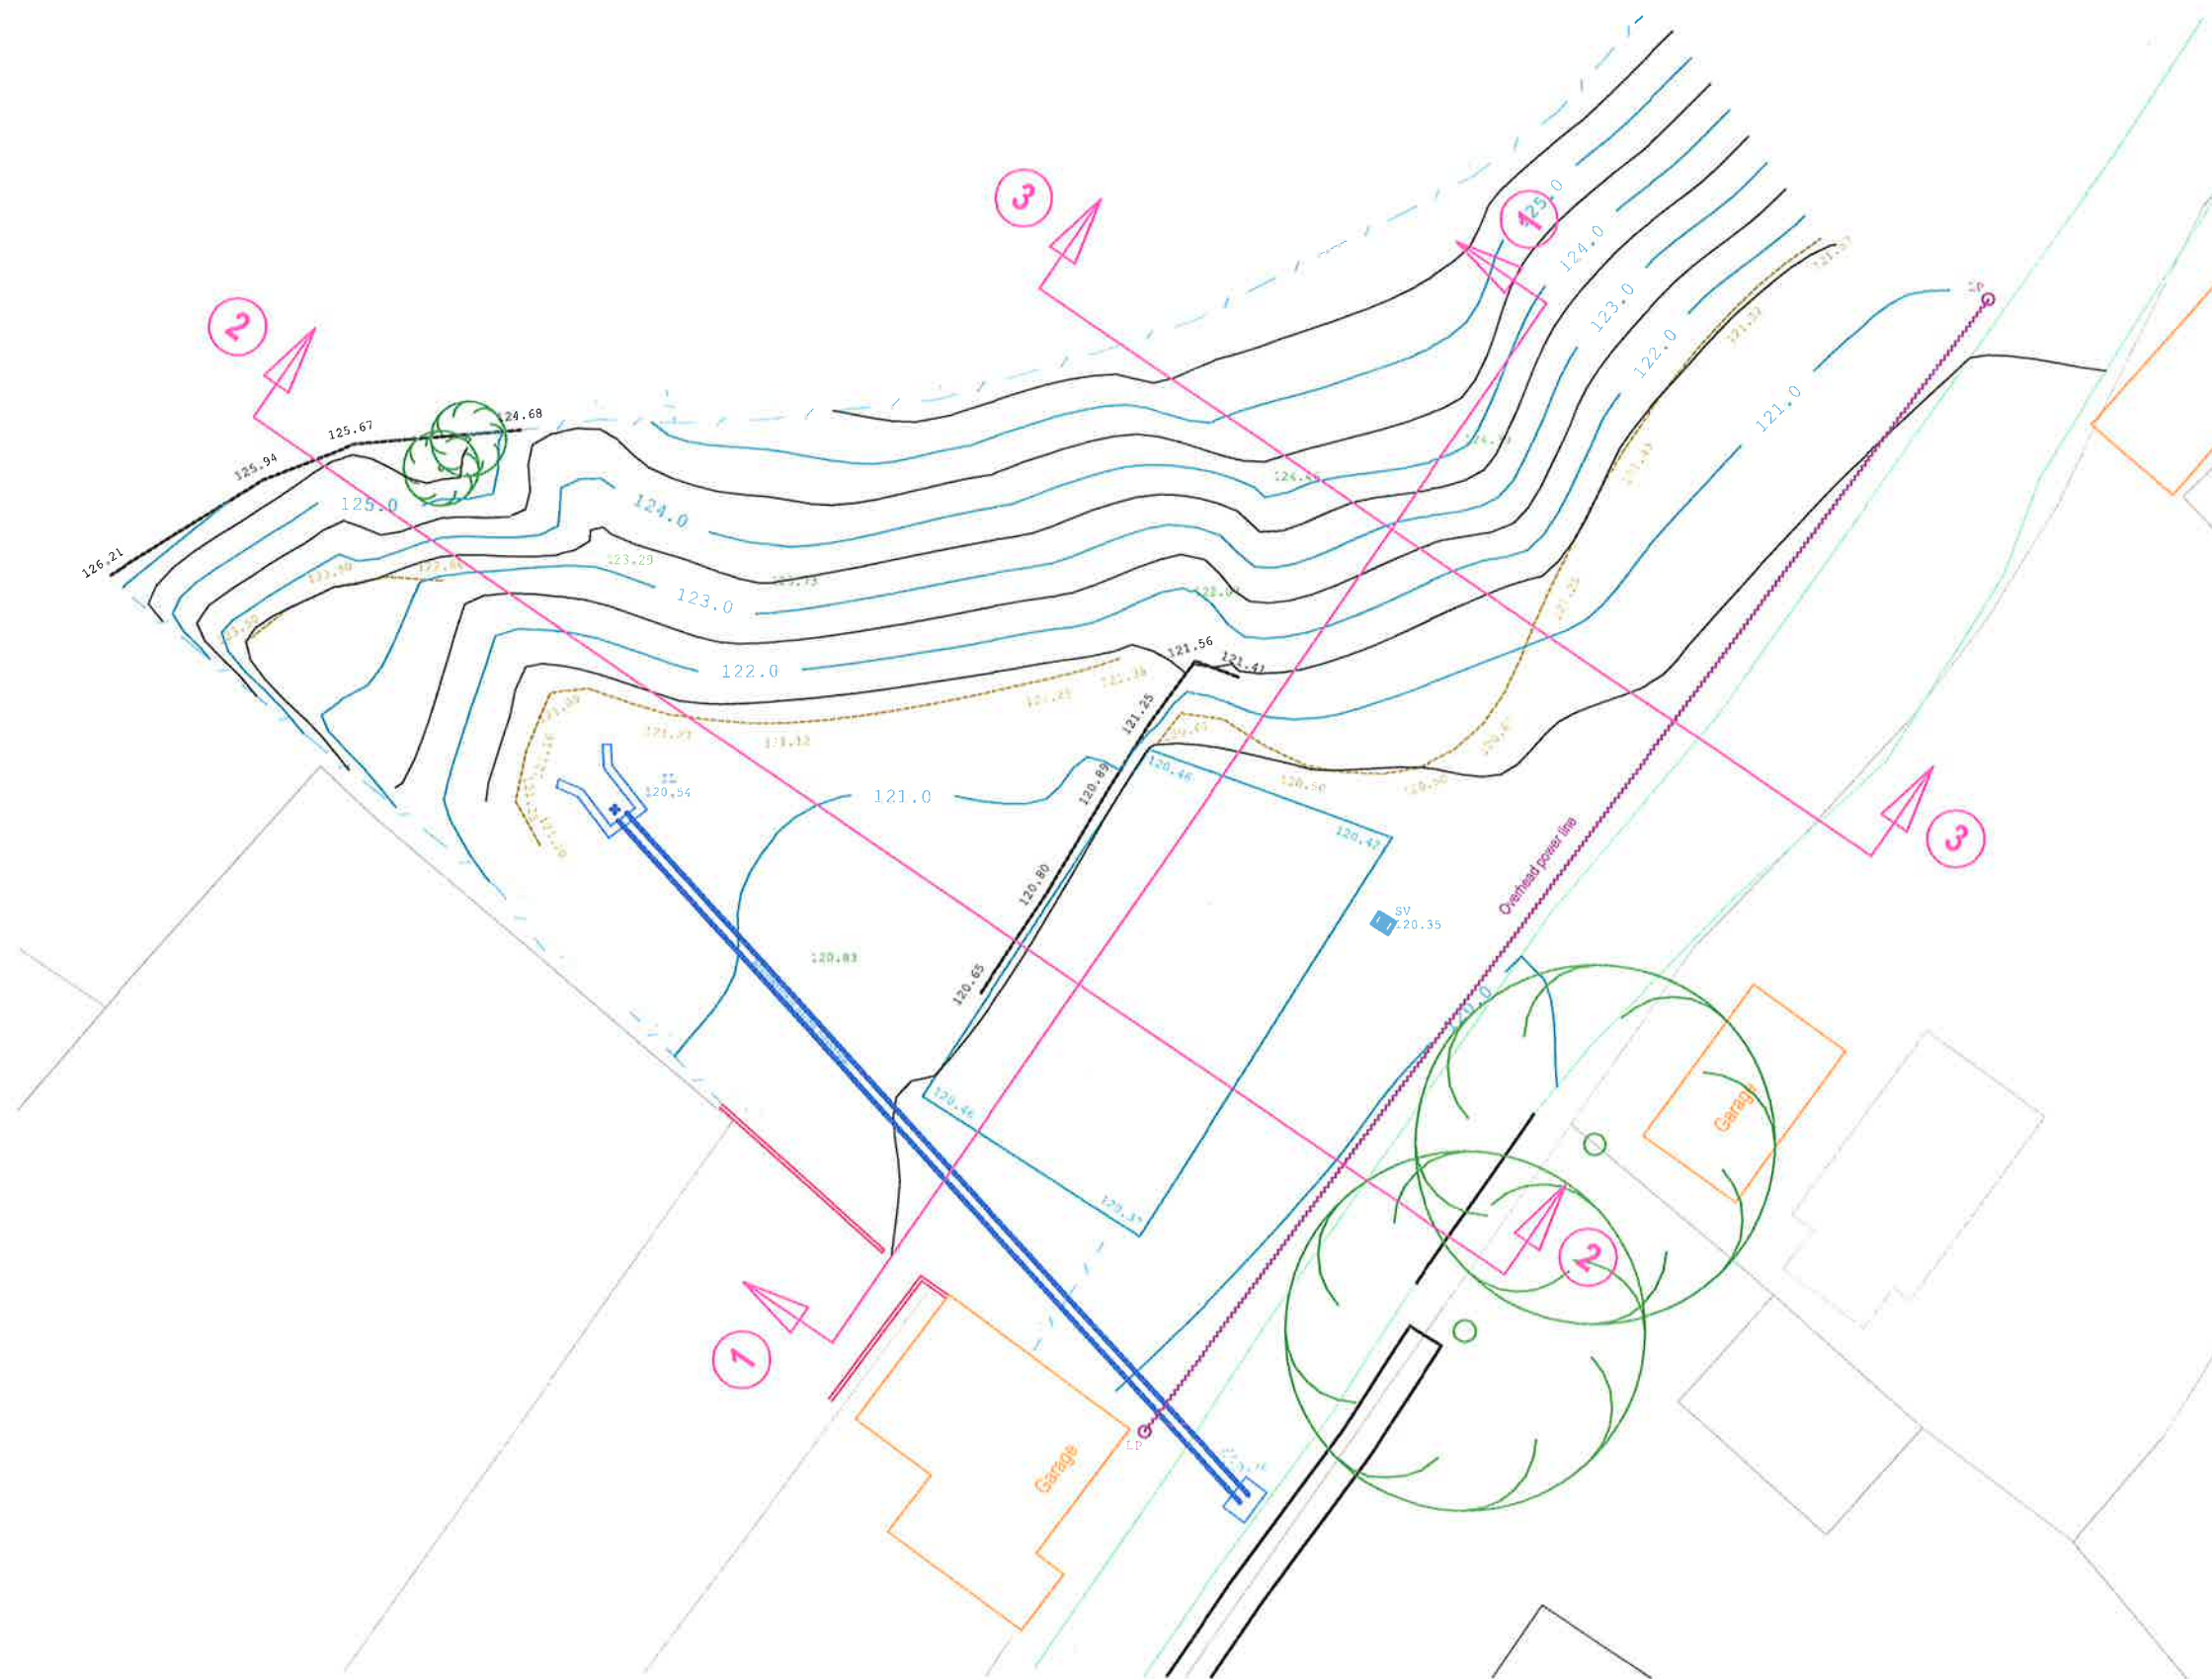

EXISTING SITE SURVEY
Scale 1:200

Client:

Mr. J. Davies
Alltygrug Road
Ystalyfera

Project Title:

PROPOSED DWELLING
ON LAND OF
FORMER STABLE BLOCK WORKSHOP
OFF ALLTYGRUG ROAD

General Notes:

1. Do not scale from this drawing, take figured dimensions only.
2. Dimensions are in millimeters unless otherwise stated.

Drawing Issue:

PLANNING

Drawing Title:

EXISTING SITE SURVEY

Drawing No: 002

Revision:

Date:

03-06-2016

Revised:

Scale(s):

1:200

Paper Size:

A3



Cwm Planning & Design Ltd.
(architectural and Draughting Services)