
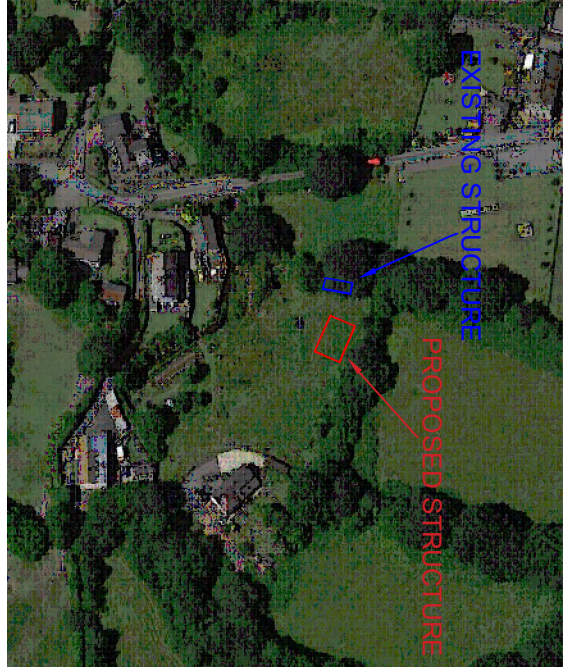
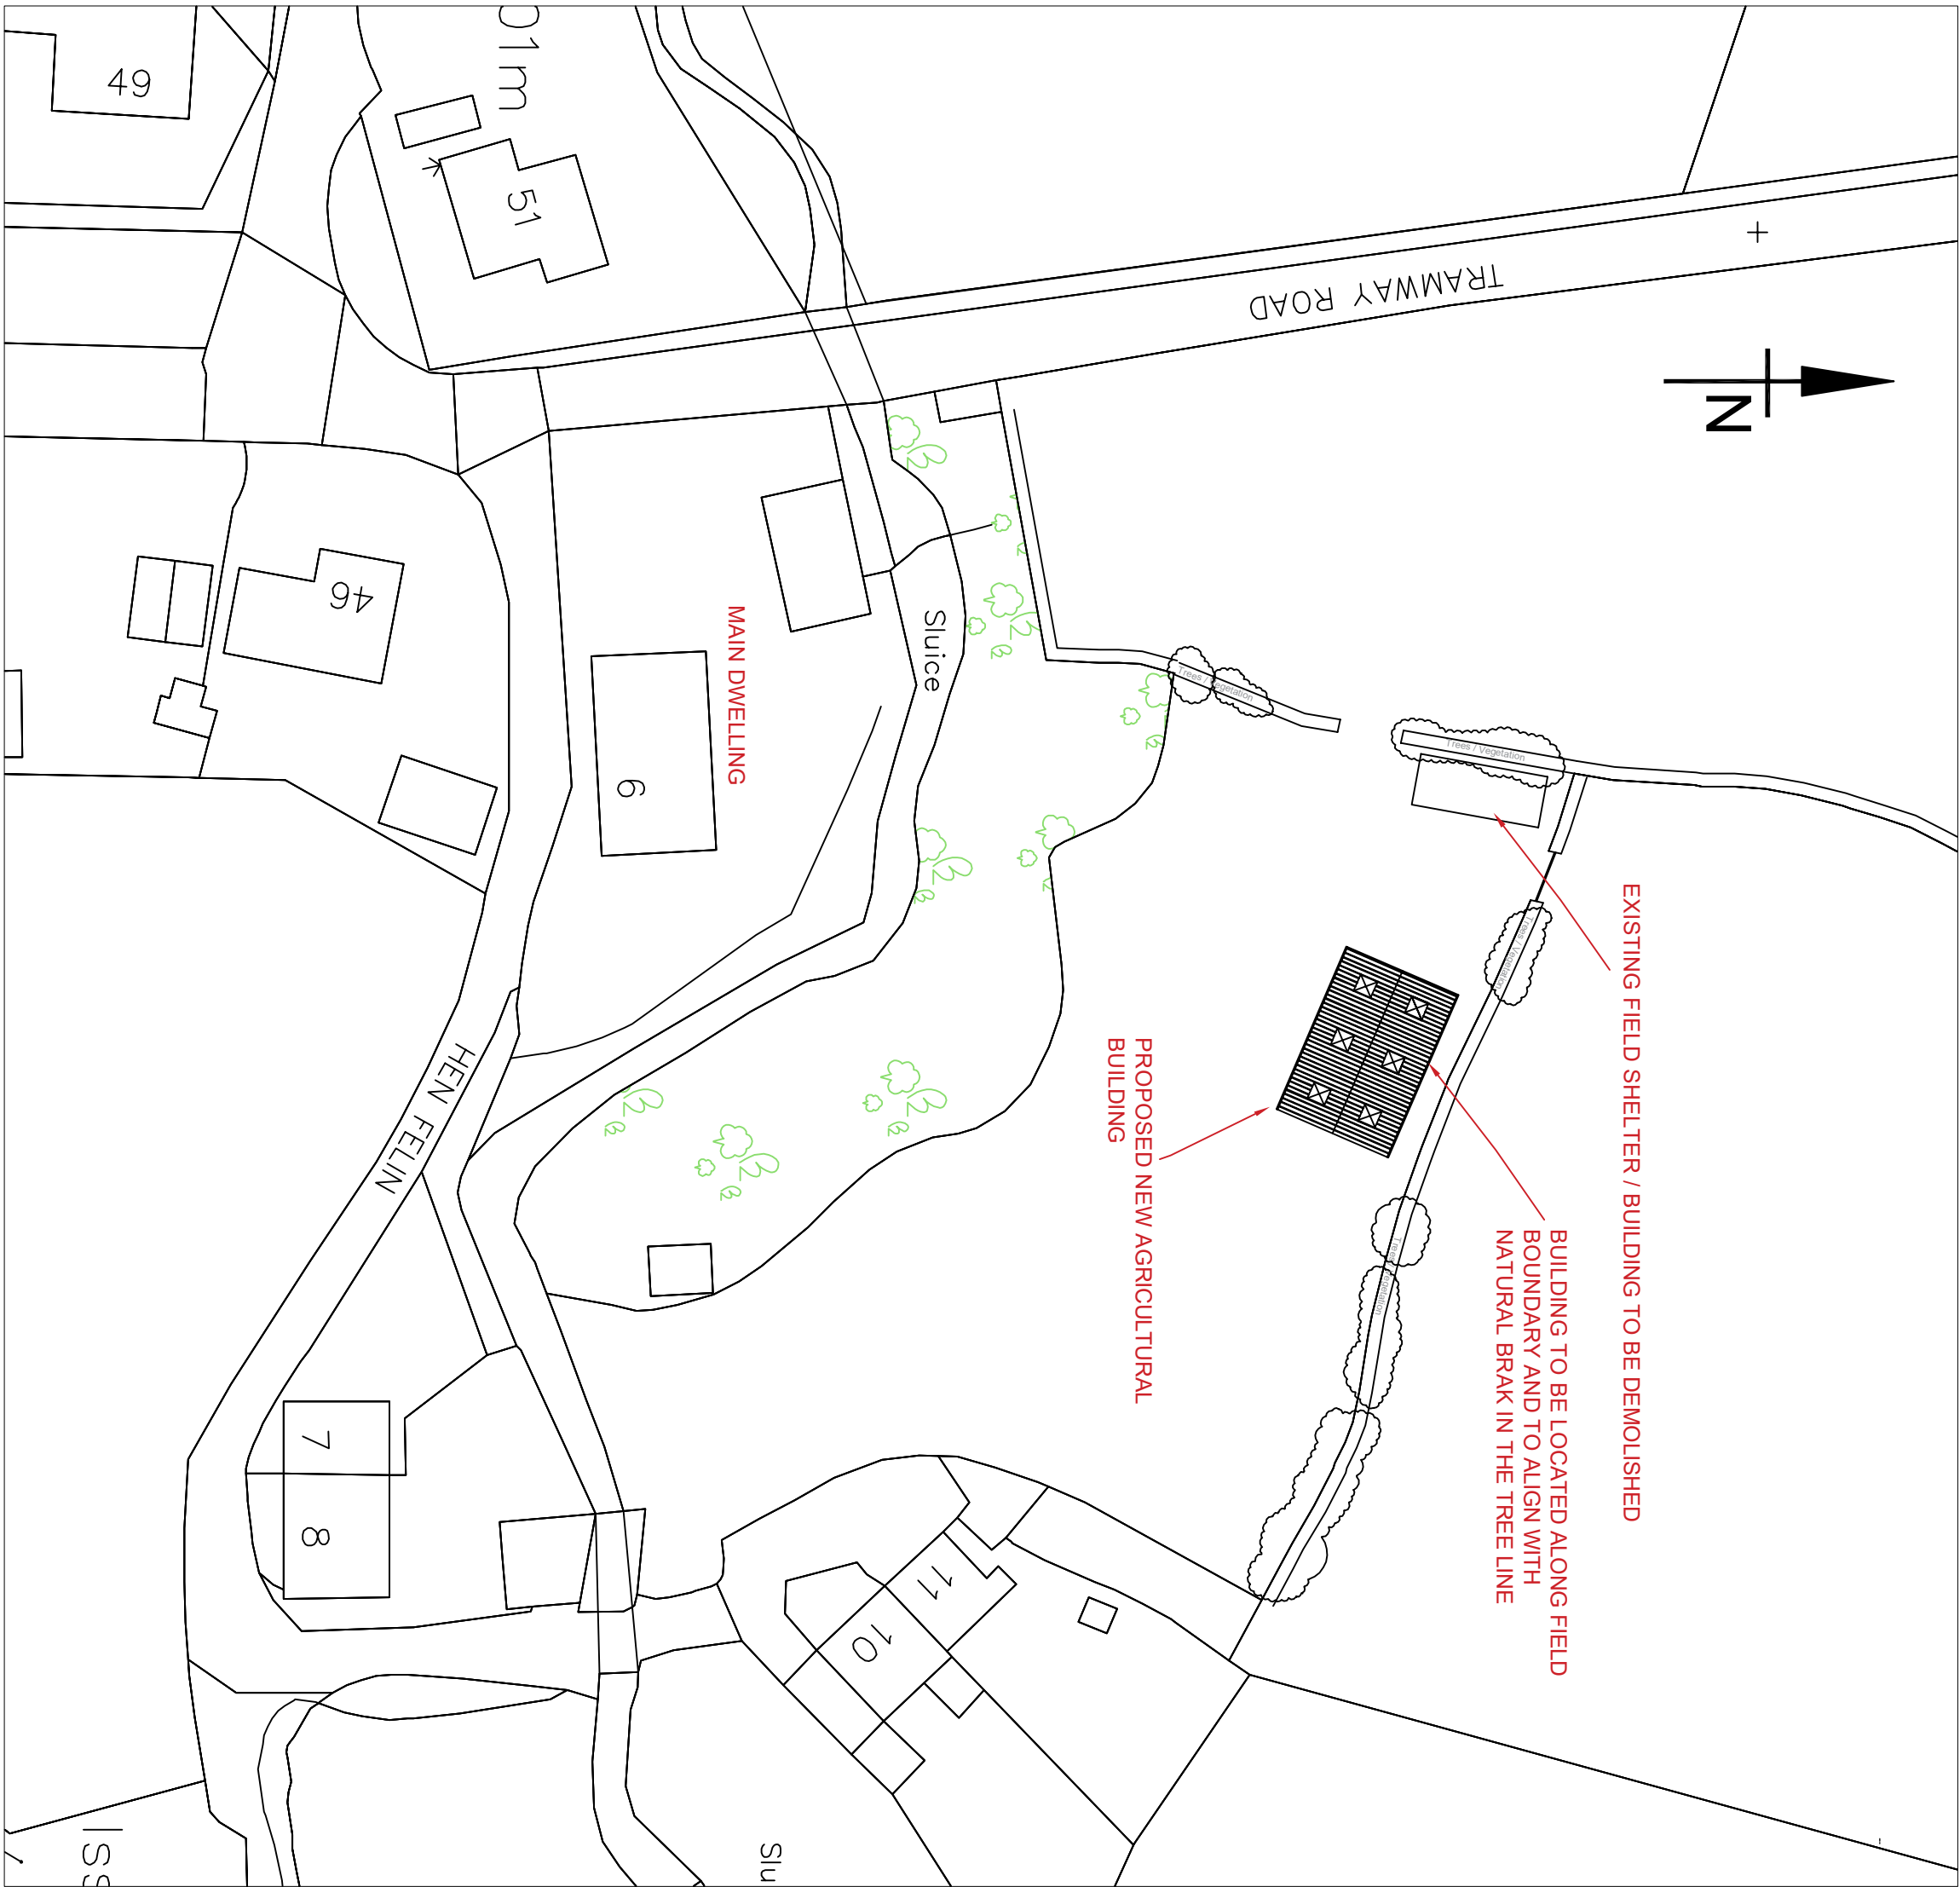
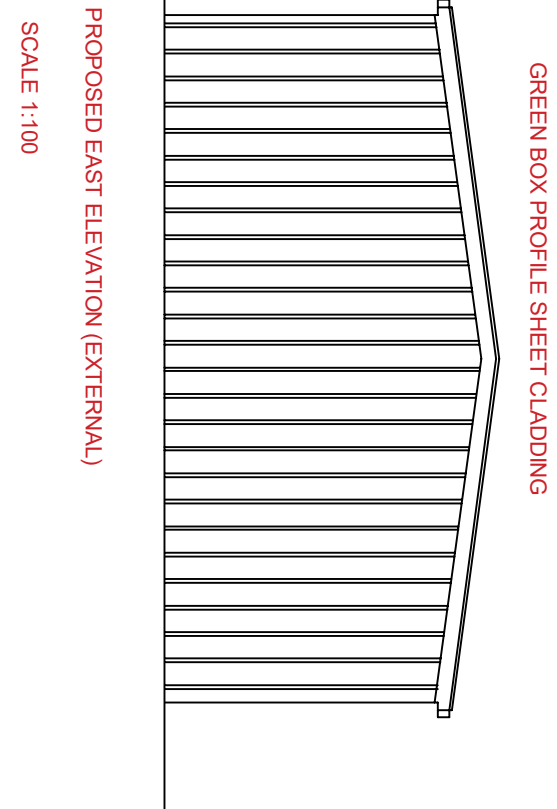
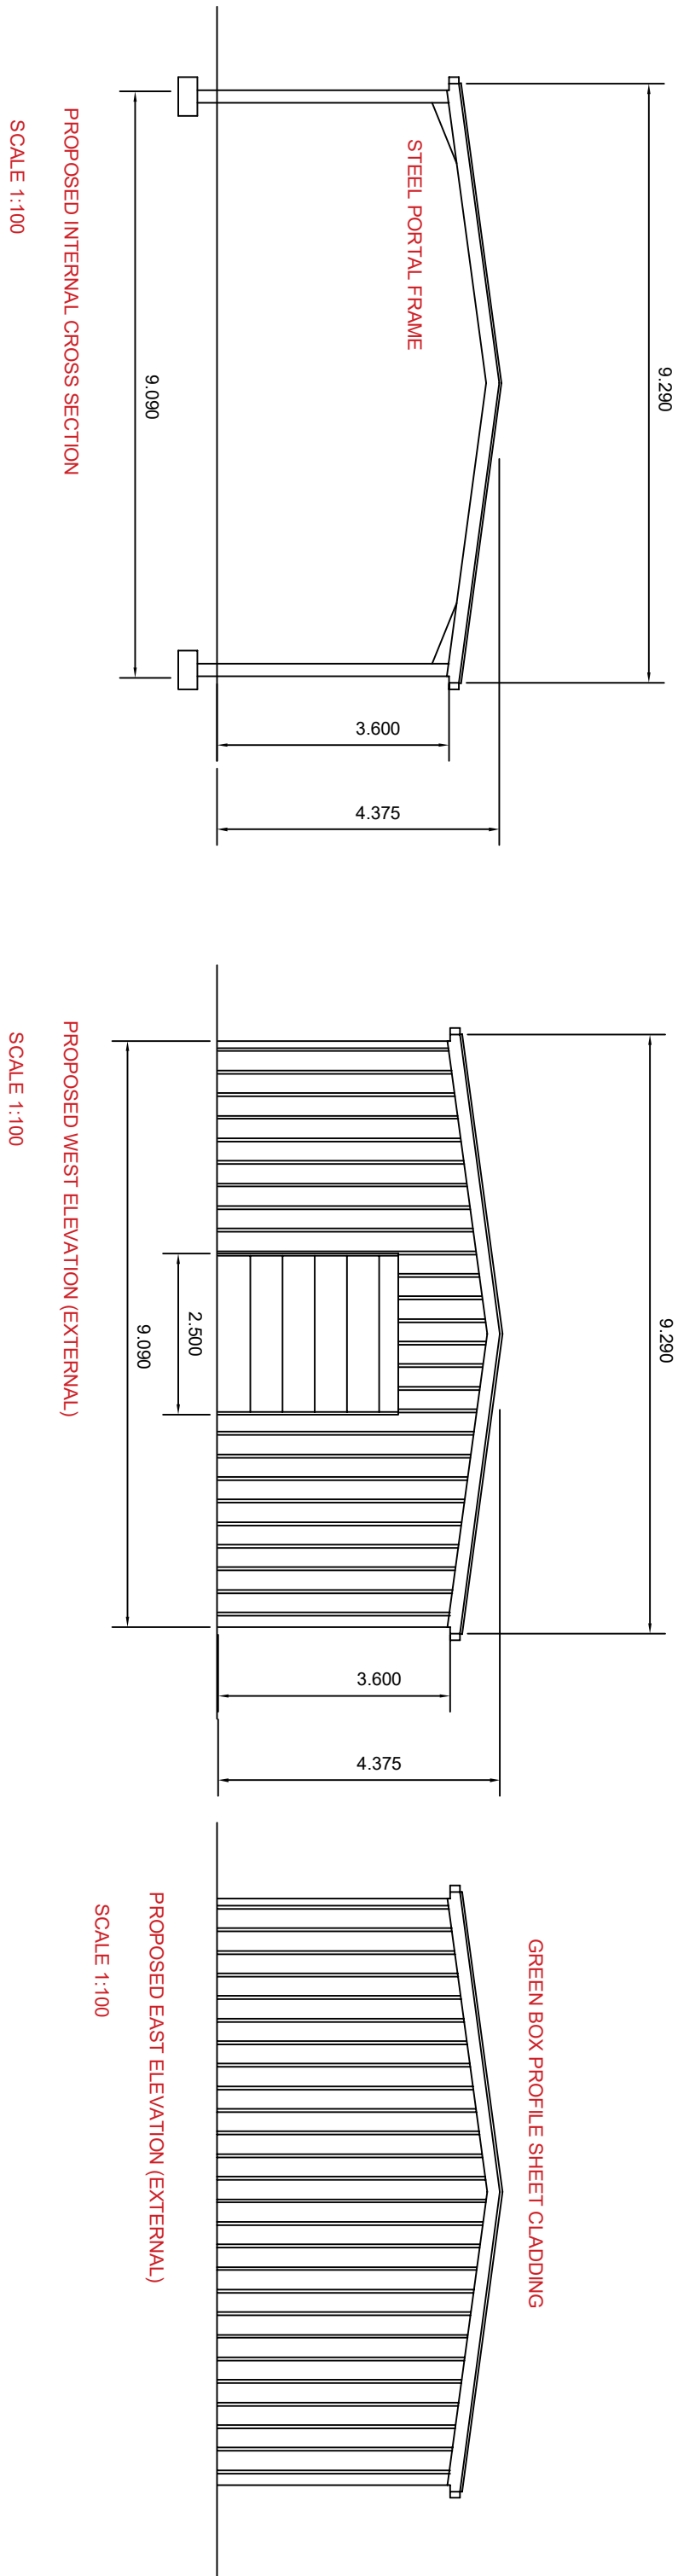
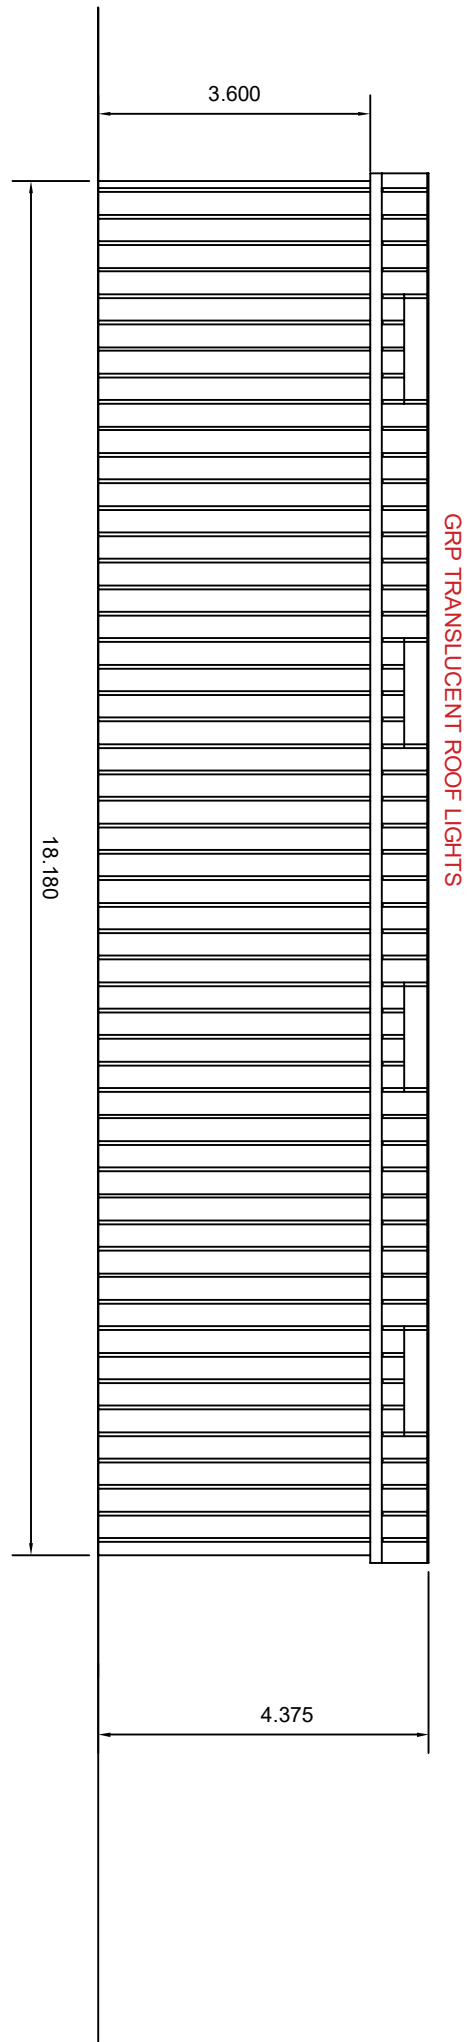
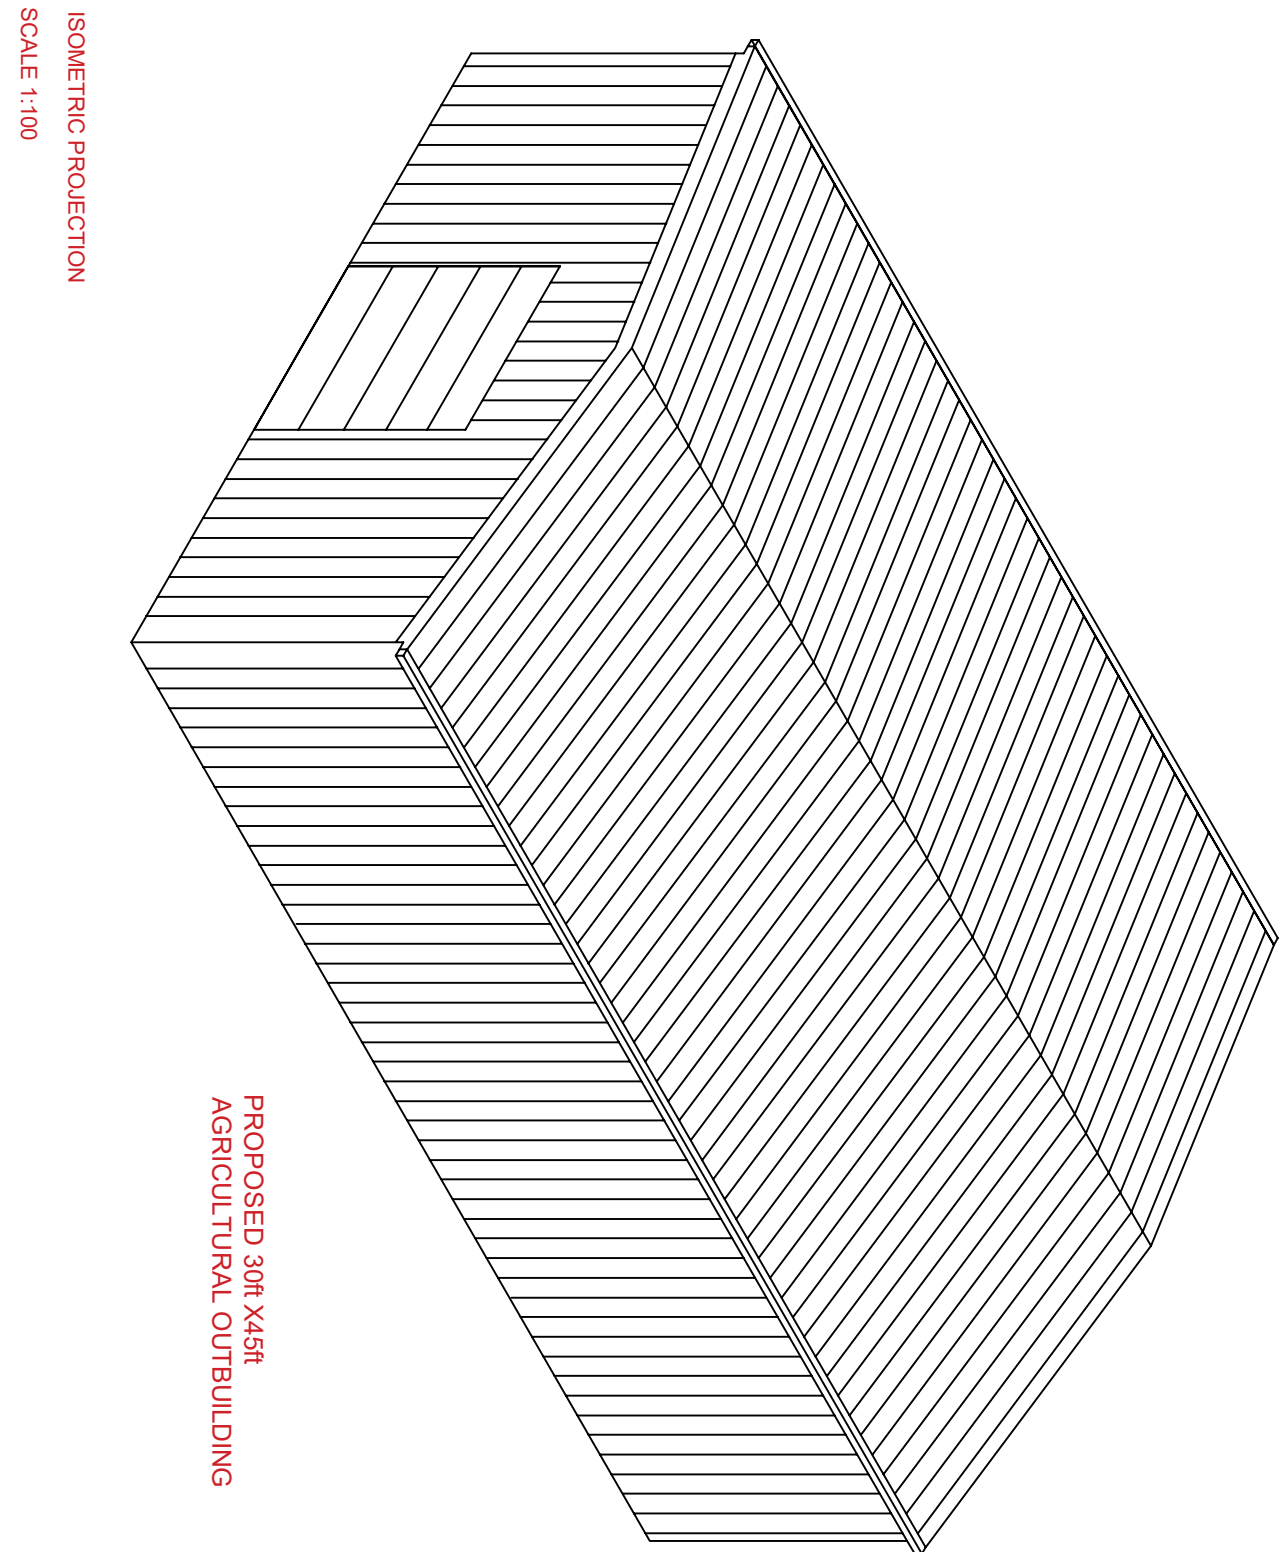


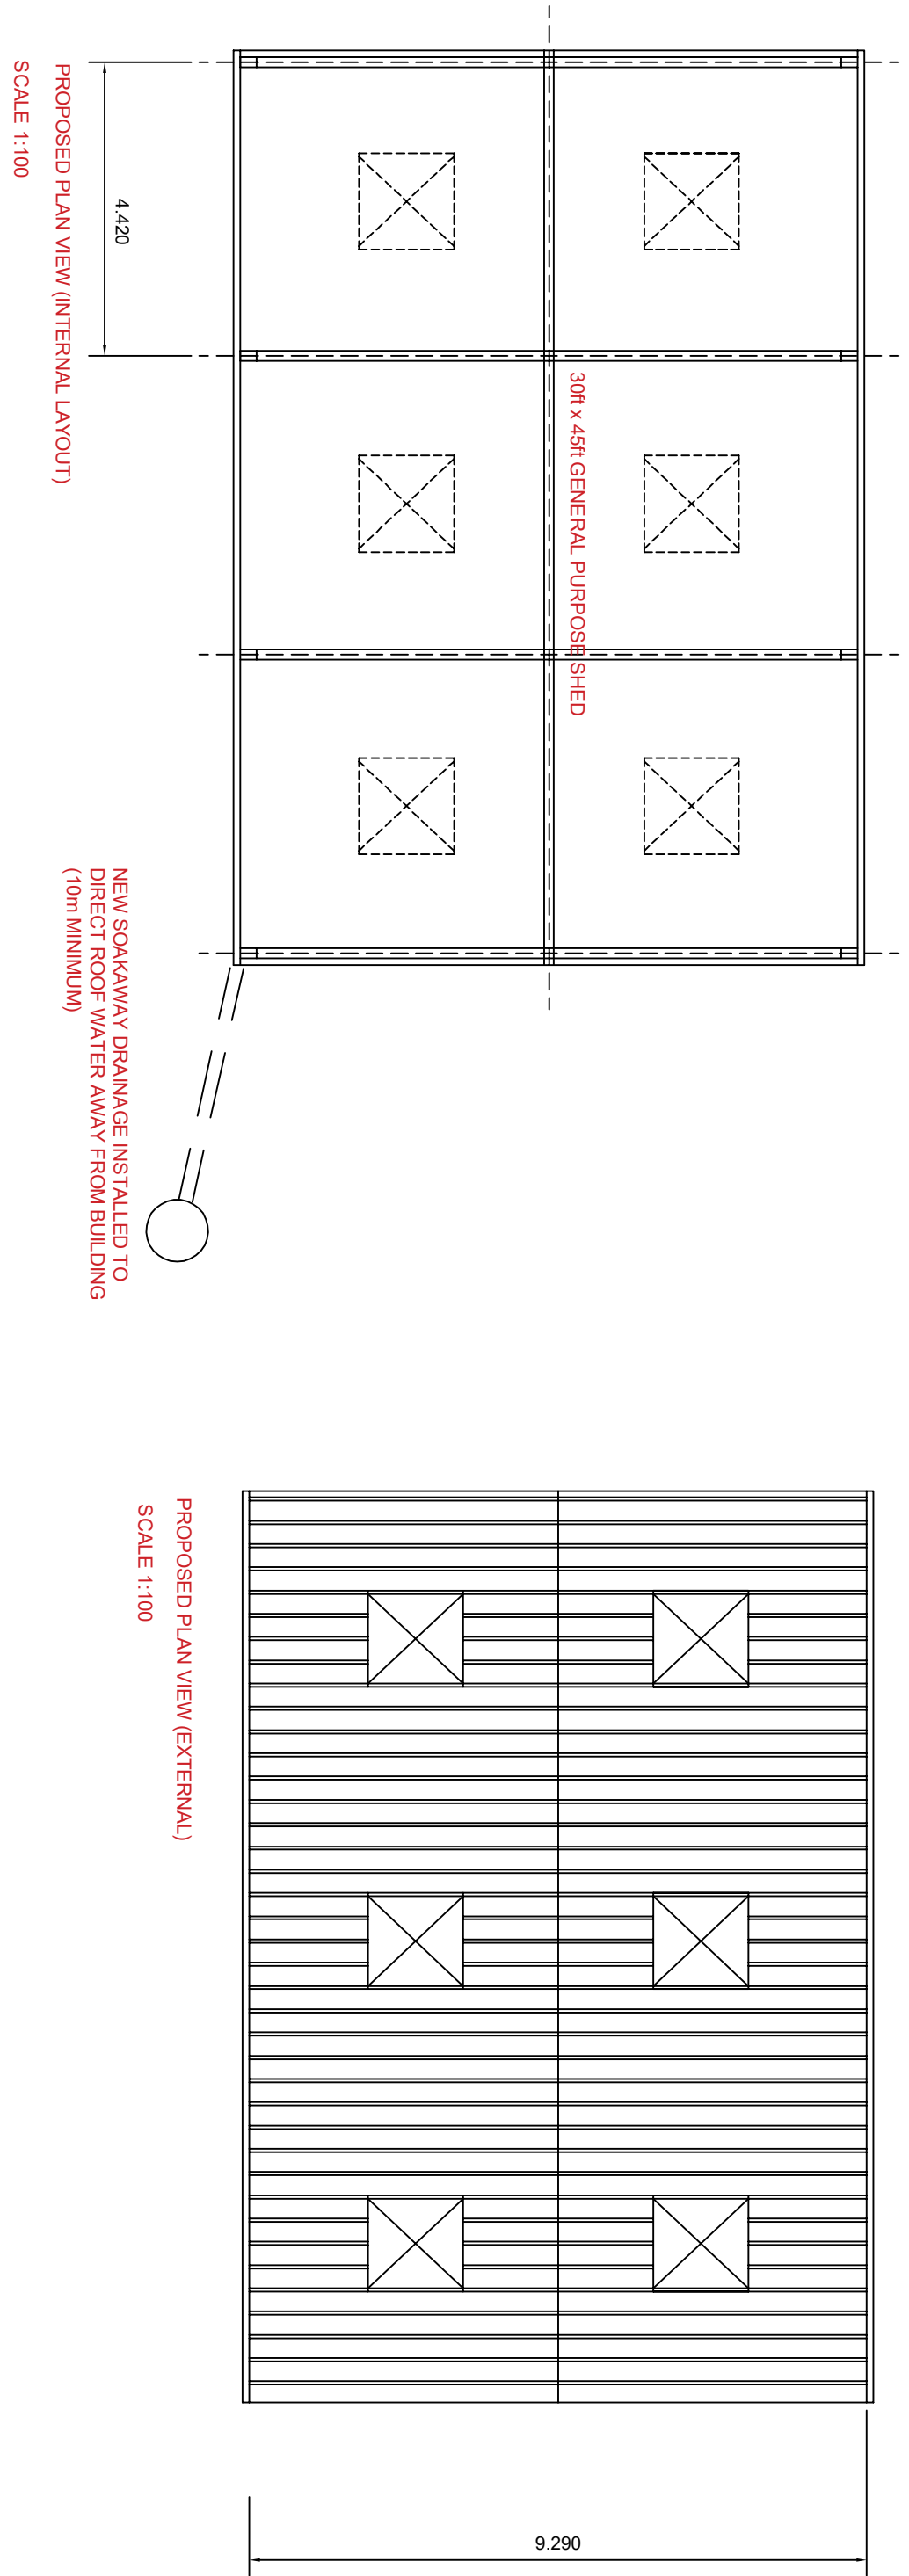

NOTES:

NEW AGRICULTURAL OUTBUILDING TO BE CLASS 2 PORTAL FRAME (3 BAYS) - 9.2m WIDE X 15.5m LONG X 3.6m MAX TO EAVES 5m MAX TO RIDGE

ROOF PITCH 15 DEGREES

ROOF MATERIAL - GREEN BOX PROFILE SHEET

WALL MATERIAL - GREEN BOX PROFILE SHEET

GRP TRANSLUCENT ROOF LIGHT SHEETS IN ROOF

UPVC FST FLOW GUTTERS AND DOWNPIPES

Rev	Details	Dr	Ch	Ap	Date

Project	No. 6 HEN FELIN GELLINUDD AGRICULTURAL OUTBUILDING				
Drawn	DH	Checked		Approved	
Date	10.1.21	Date		Date	
Scale	AS SHOWN				
Drawing No.	100_SB_GA_01 Block Plan				