



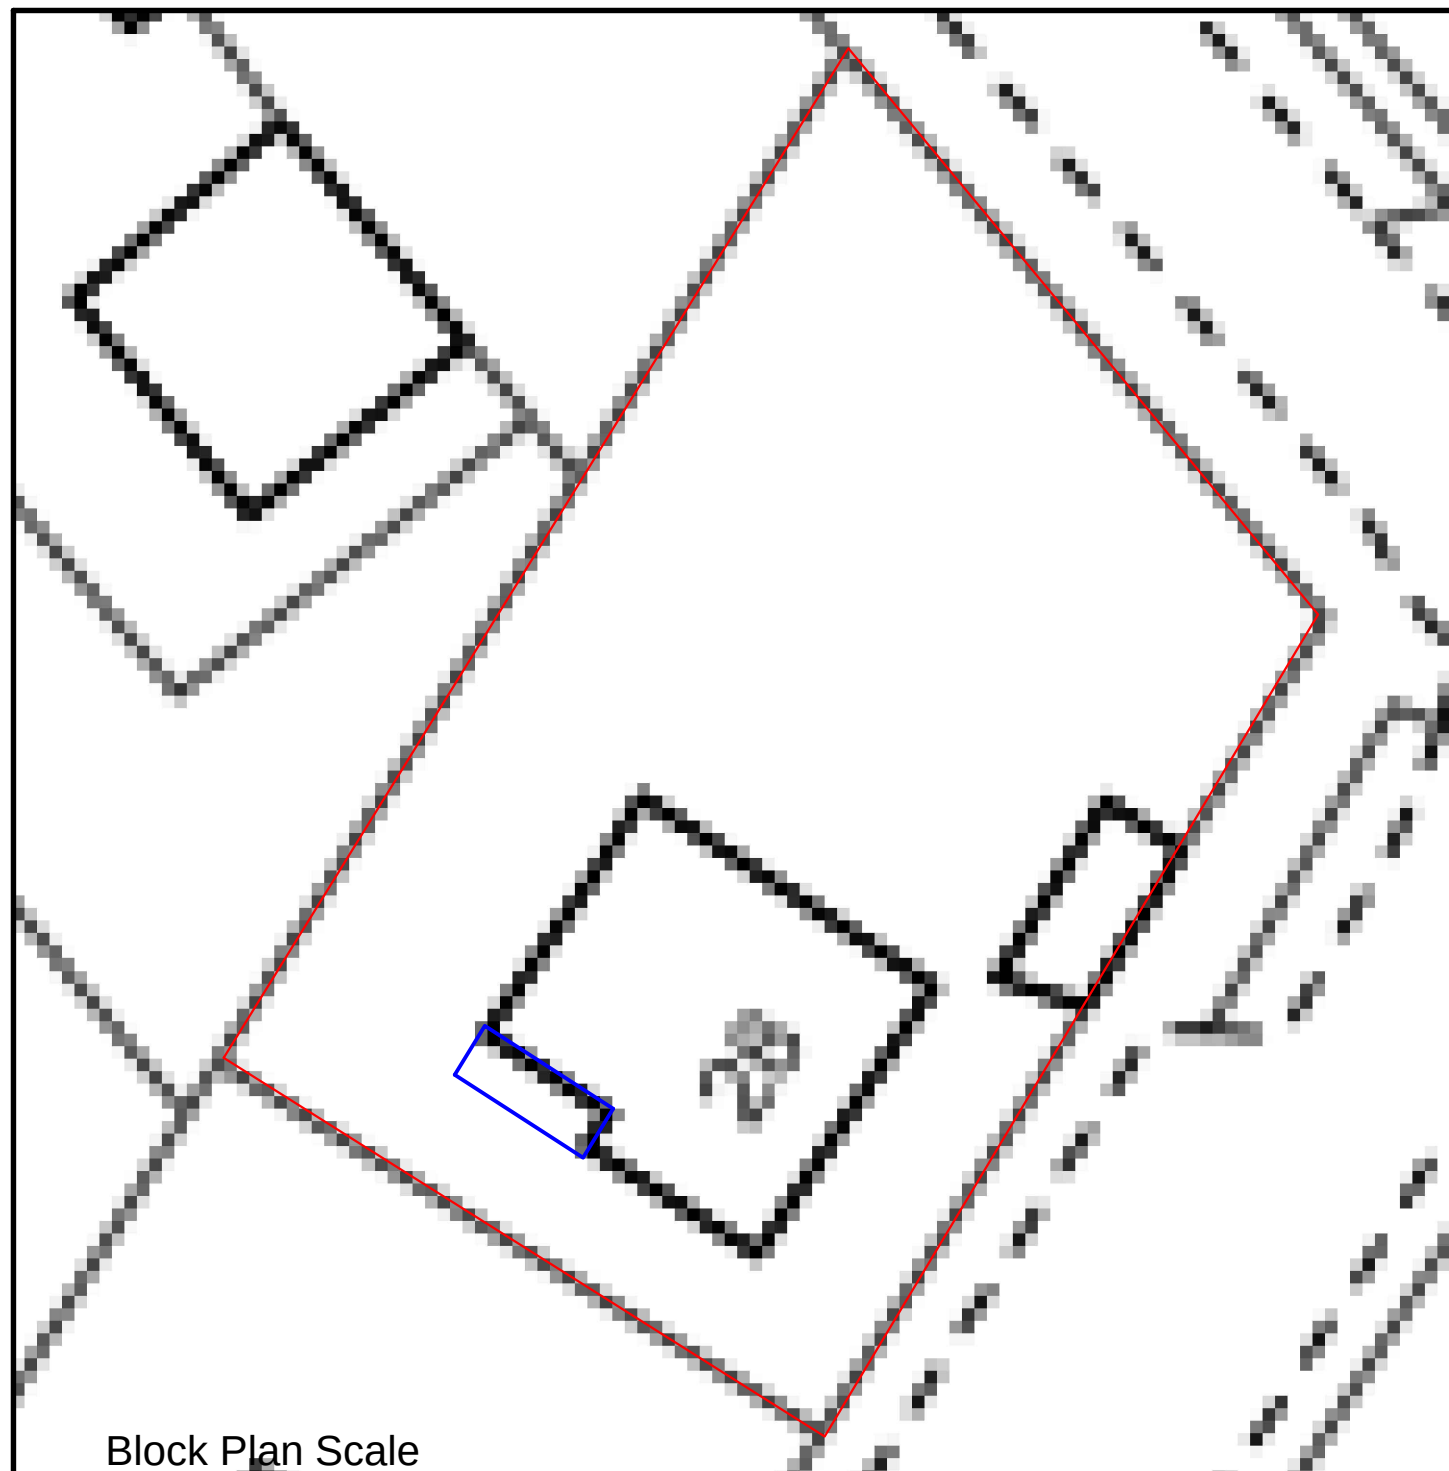


Block Plan Scale
1:200

Key

Boundary

Proposed Development

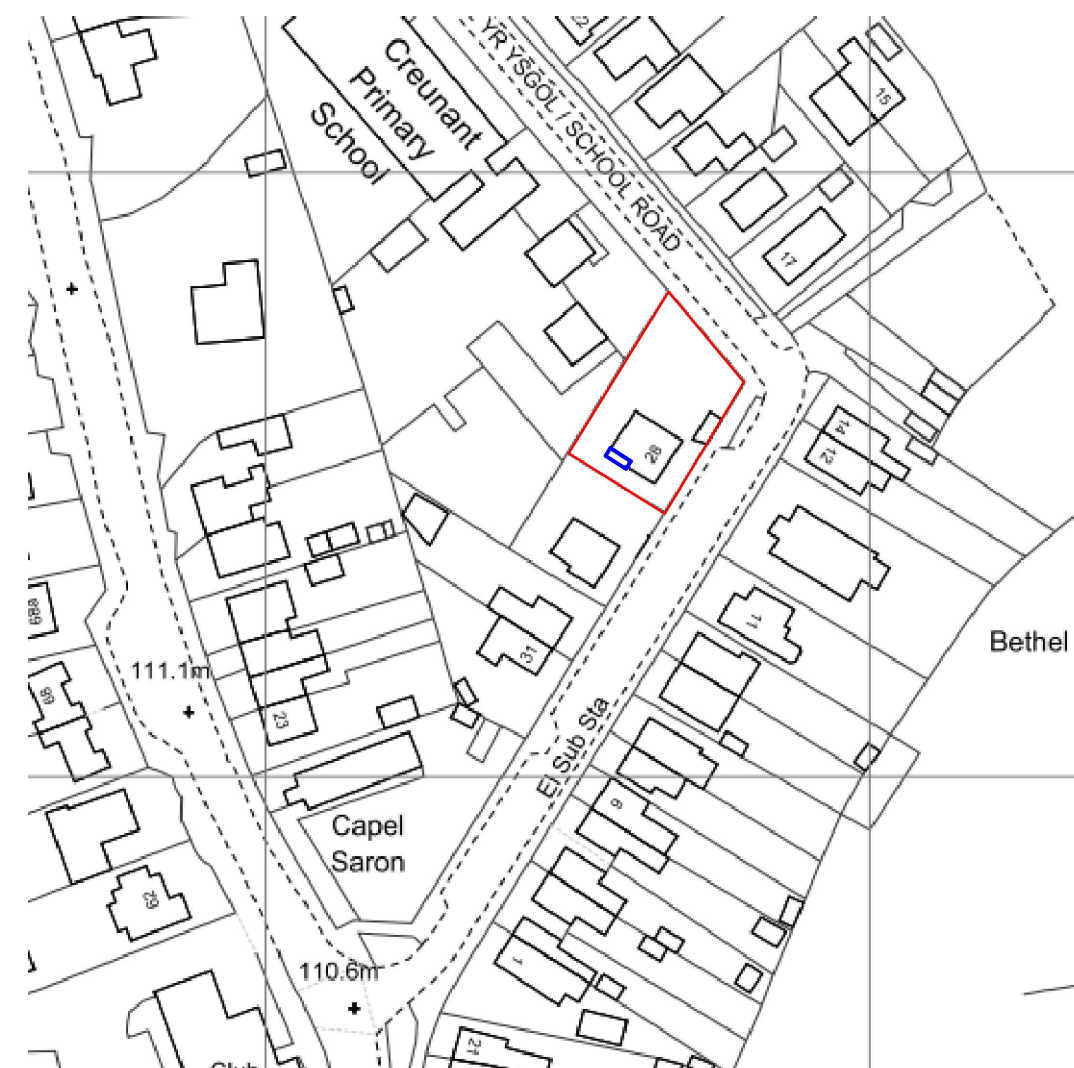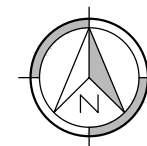

Location Plan Scale
1:1250

Client:	Project:	Drawing: General Arrangement Drawings	Drawn By:
Geraint Whiteman	Re: Renovation		Sheet No: A3.5
Address: 28 School Road Crynant Neath SA10 8NR	Proposal: Re development of current layout.		Ref: SA10 8NR
			Date: June 2021
			Checked:
			Scale: see each layout