


Project Change of Use 213 New Rd Skewen SA10 6EW

Scale 1:100

Drawing No. 1A

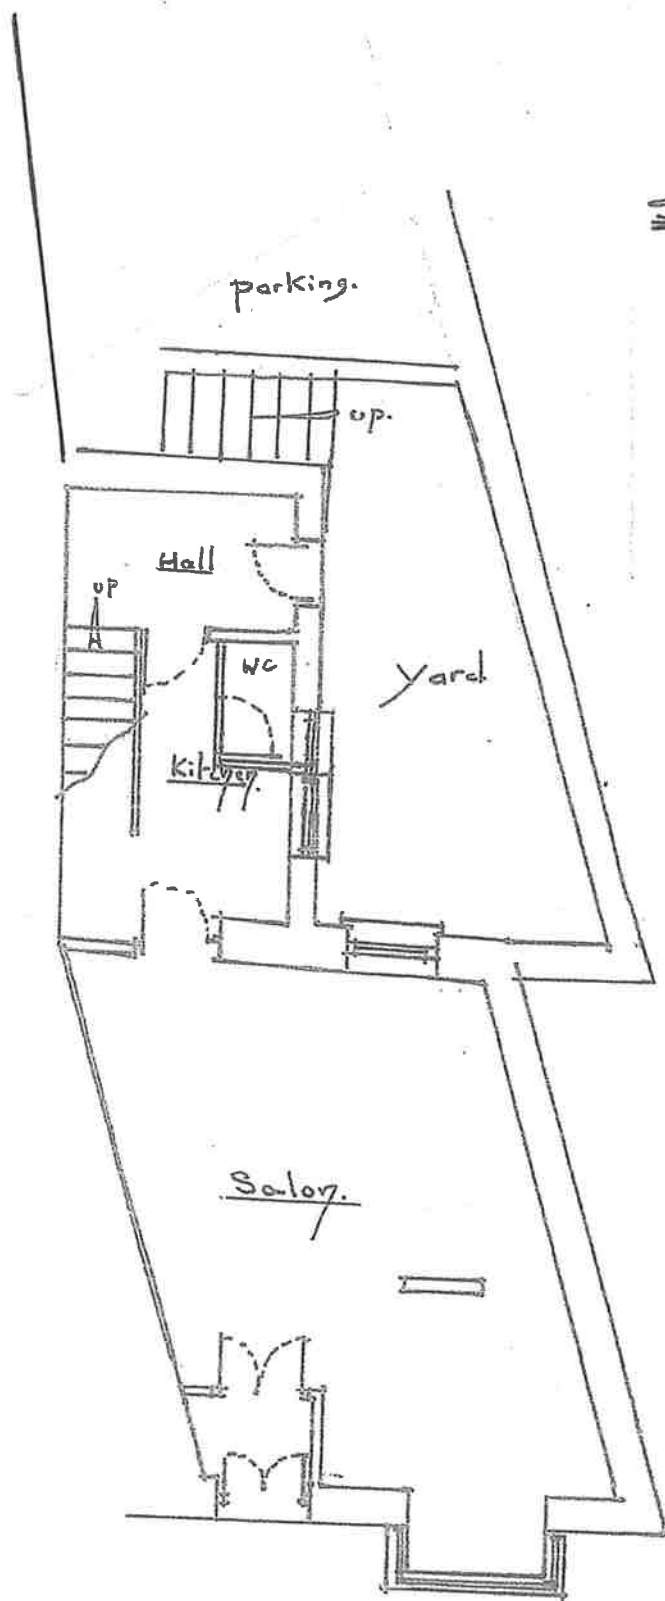

Existing Ground Floor