


Project Change of Use 213 New Rd Skewen. SA10 6EX

Scale 1:100

Drawing No. 2A

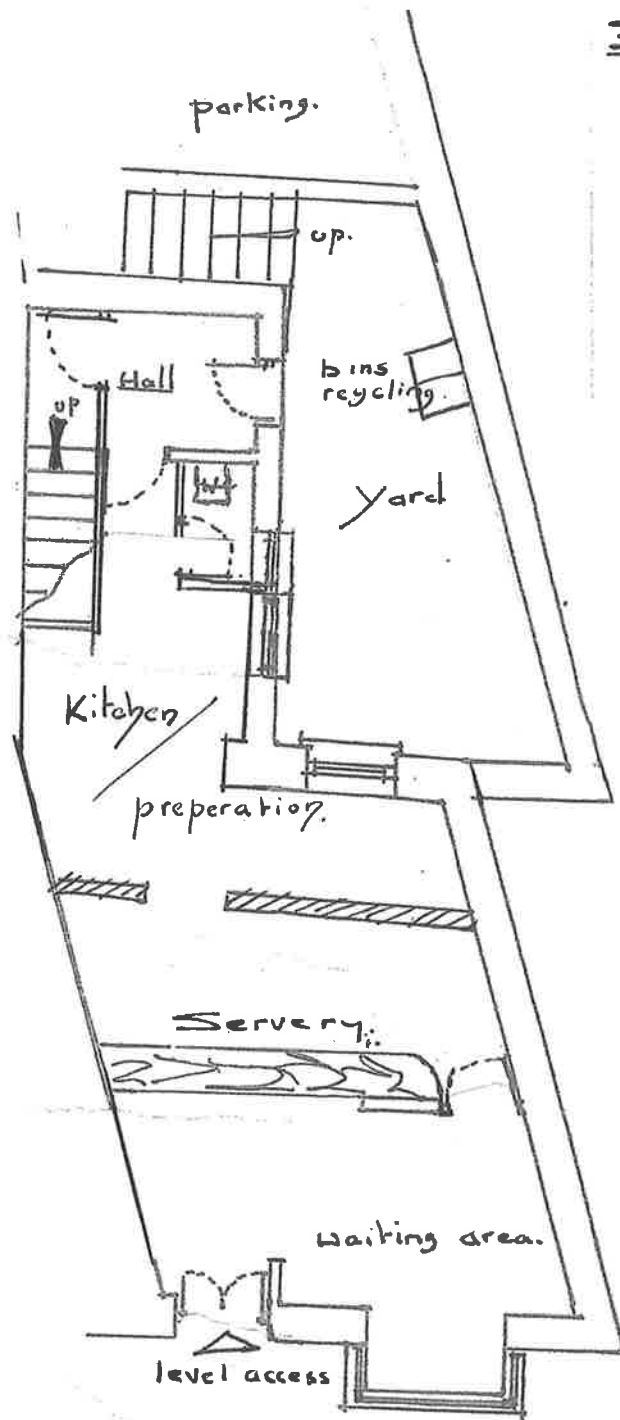

proposed Ground Floor