



Change of Use No 213 New Rd Skewen SA10 6EW

Drawing No 3

Scale 1:100

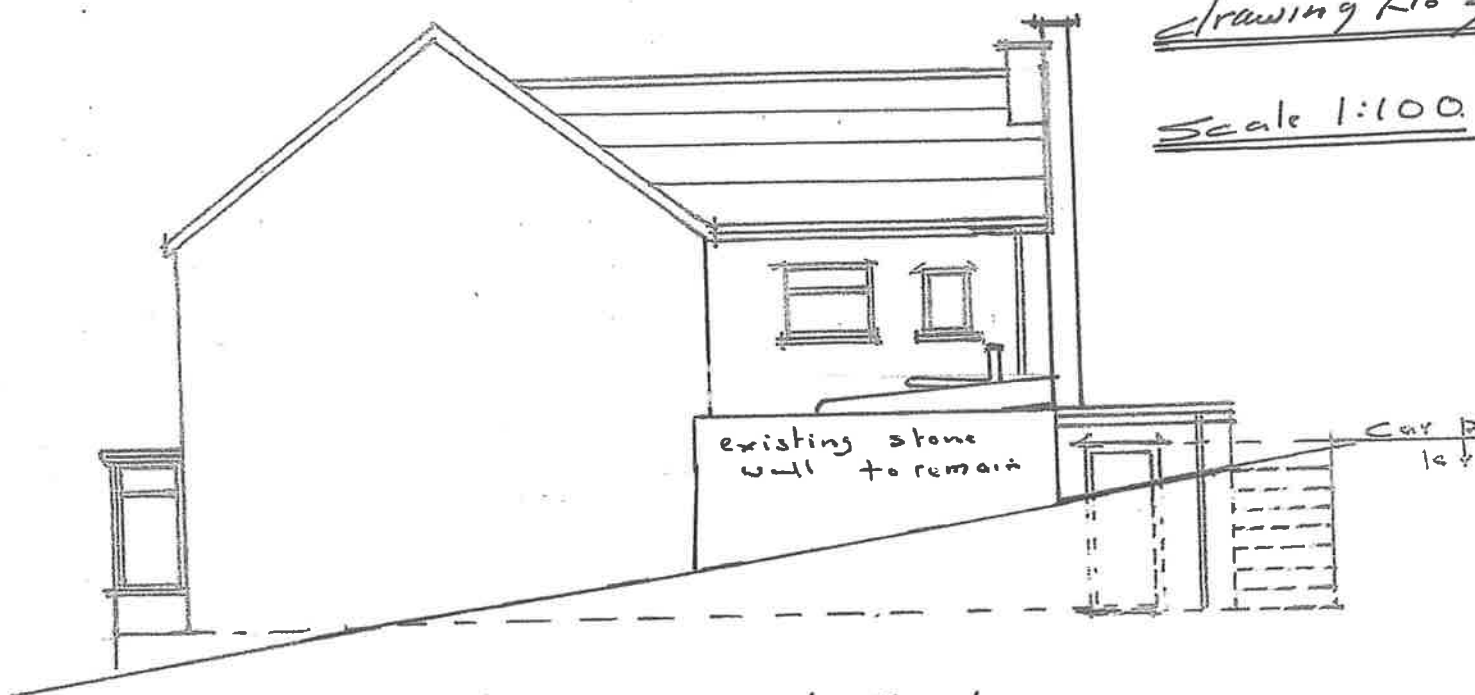

proposed Side Elevation
from road.

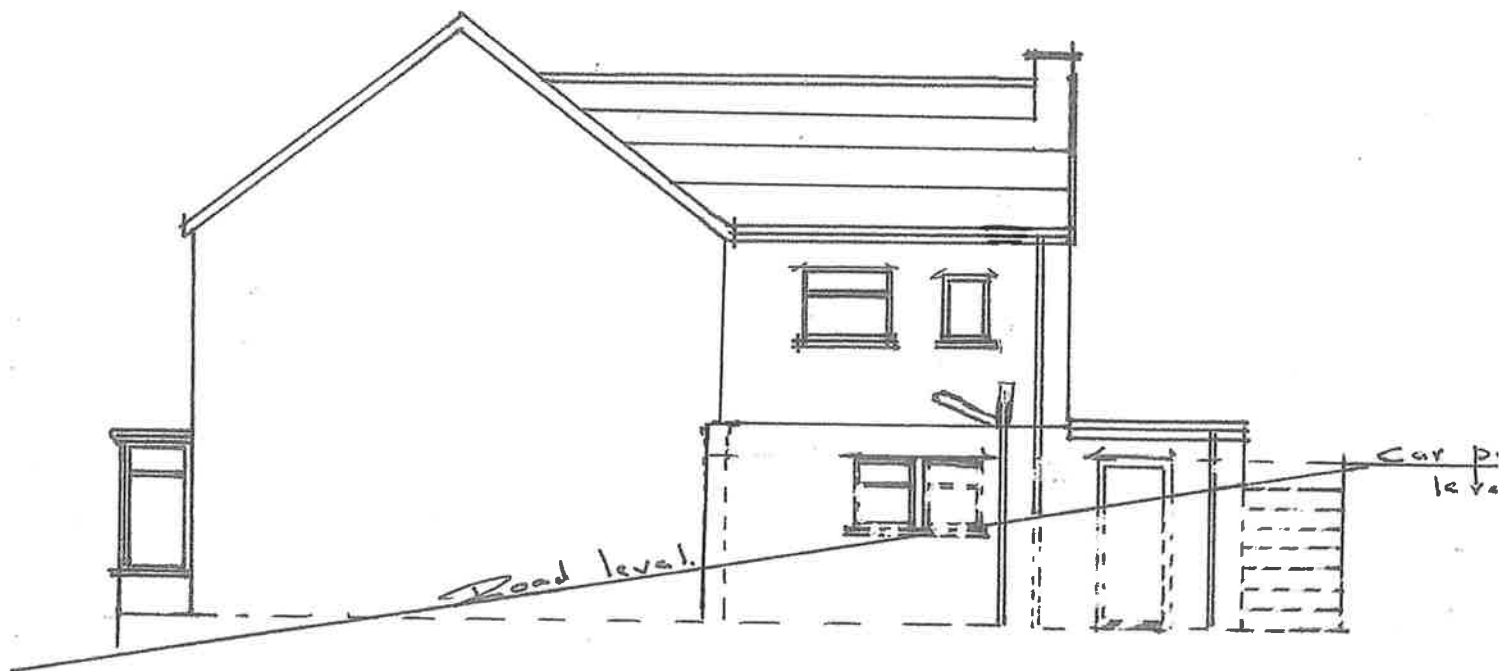

Existing Side Elevation