


*Change of Use.* 1. 213, New Road, Skewen, Neath Port Talbot, SA10 6EW

*Drawing No 6.B*

*Scale 1:1250.*

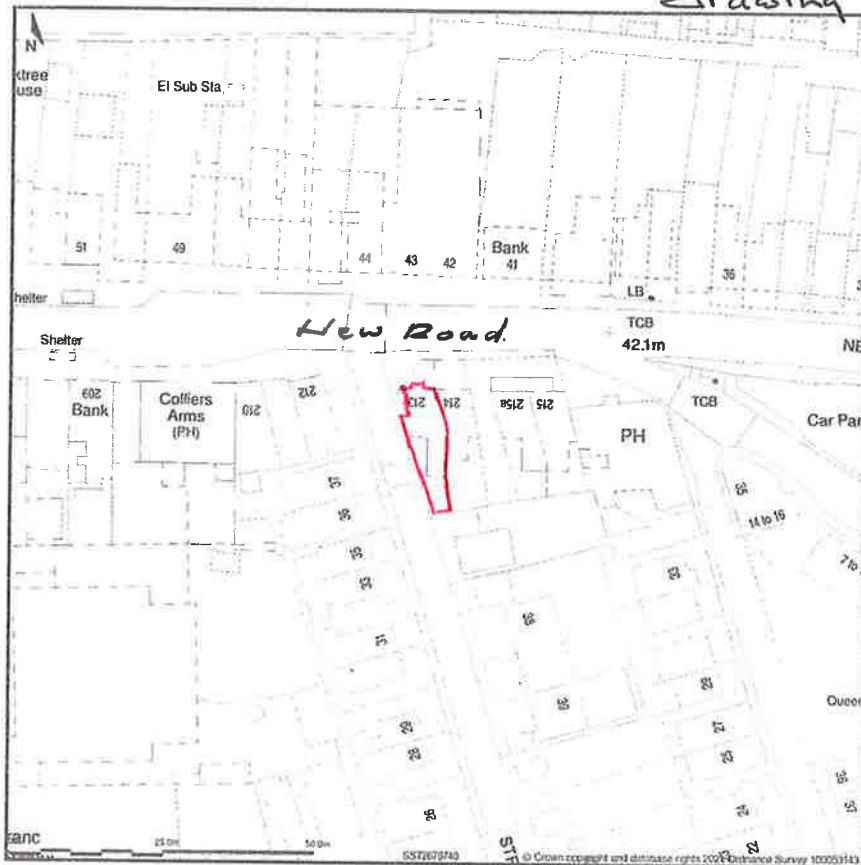

*Location Plan.*

OS 1:1250, OS Grid Ref: SS7267740. The representation of a road, track or path is no evidence of a right of