


All Dimensions are to be site checked



Existing Driveway Levels

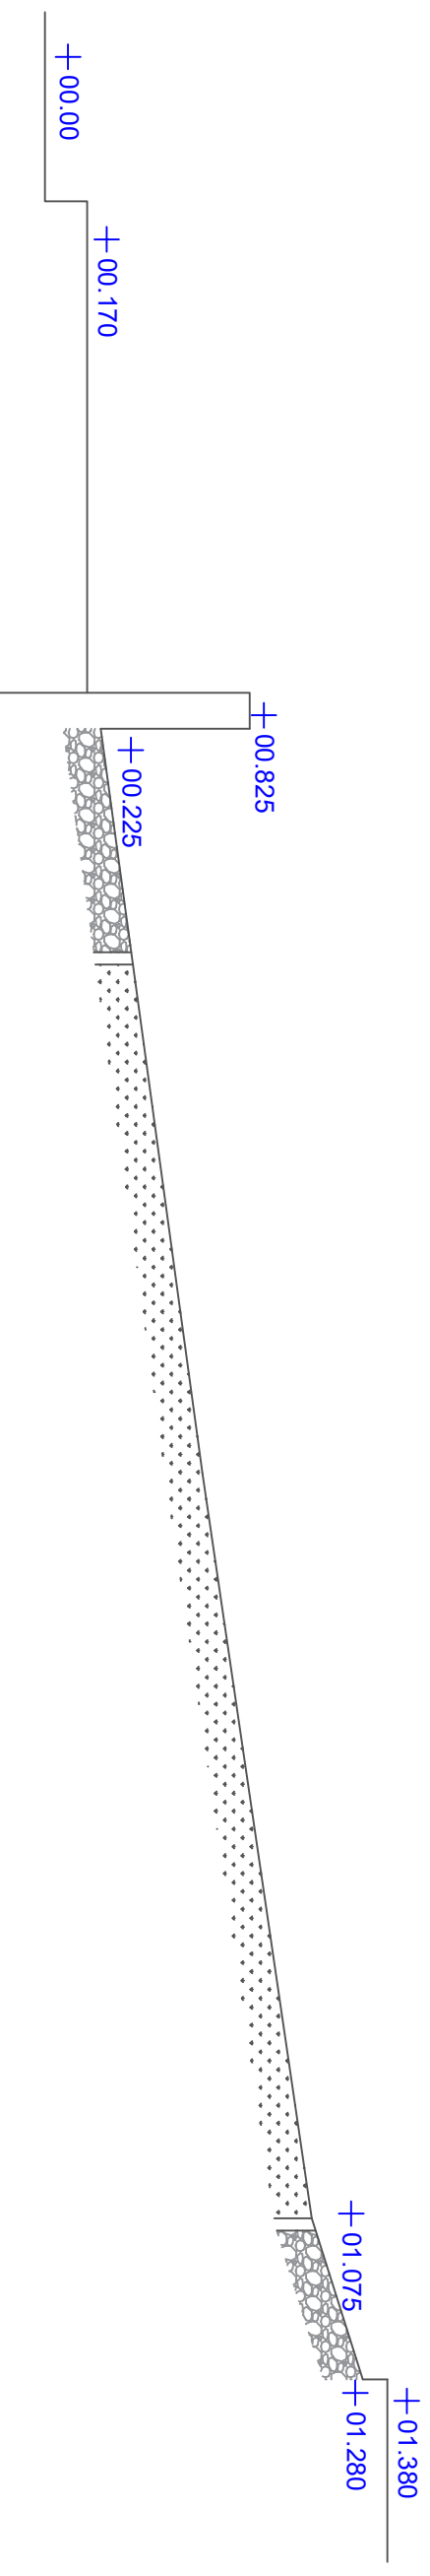

Proposed Driveway Levels

Driveway comprises of 100mm concrete on DPM on minimum 150mm consolidated hardcore with ACO drain and entrance to disperse rainwater to garden

REVISIONS	
A -	
CLIENT	JOB TITLE
Mr and Mrs Thomas 5 Maes Rhosyn Rhos, Pontardawe Swansea, SA8 3HT	Proposed Domestic double storey side extension and Driveway at 5 Maes Rhosyn, Rhos, Pontardawe
DATE:	SCALE:
19 th June 2021	NTS
CHECKED:	A3
DRWG. NO.	REV.
JD013	