




Location Plan
Scale 1 : 1250

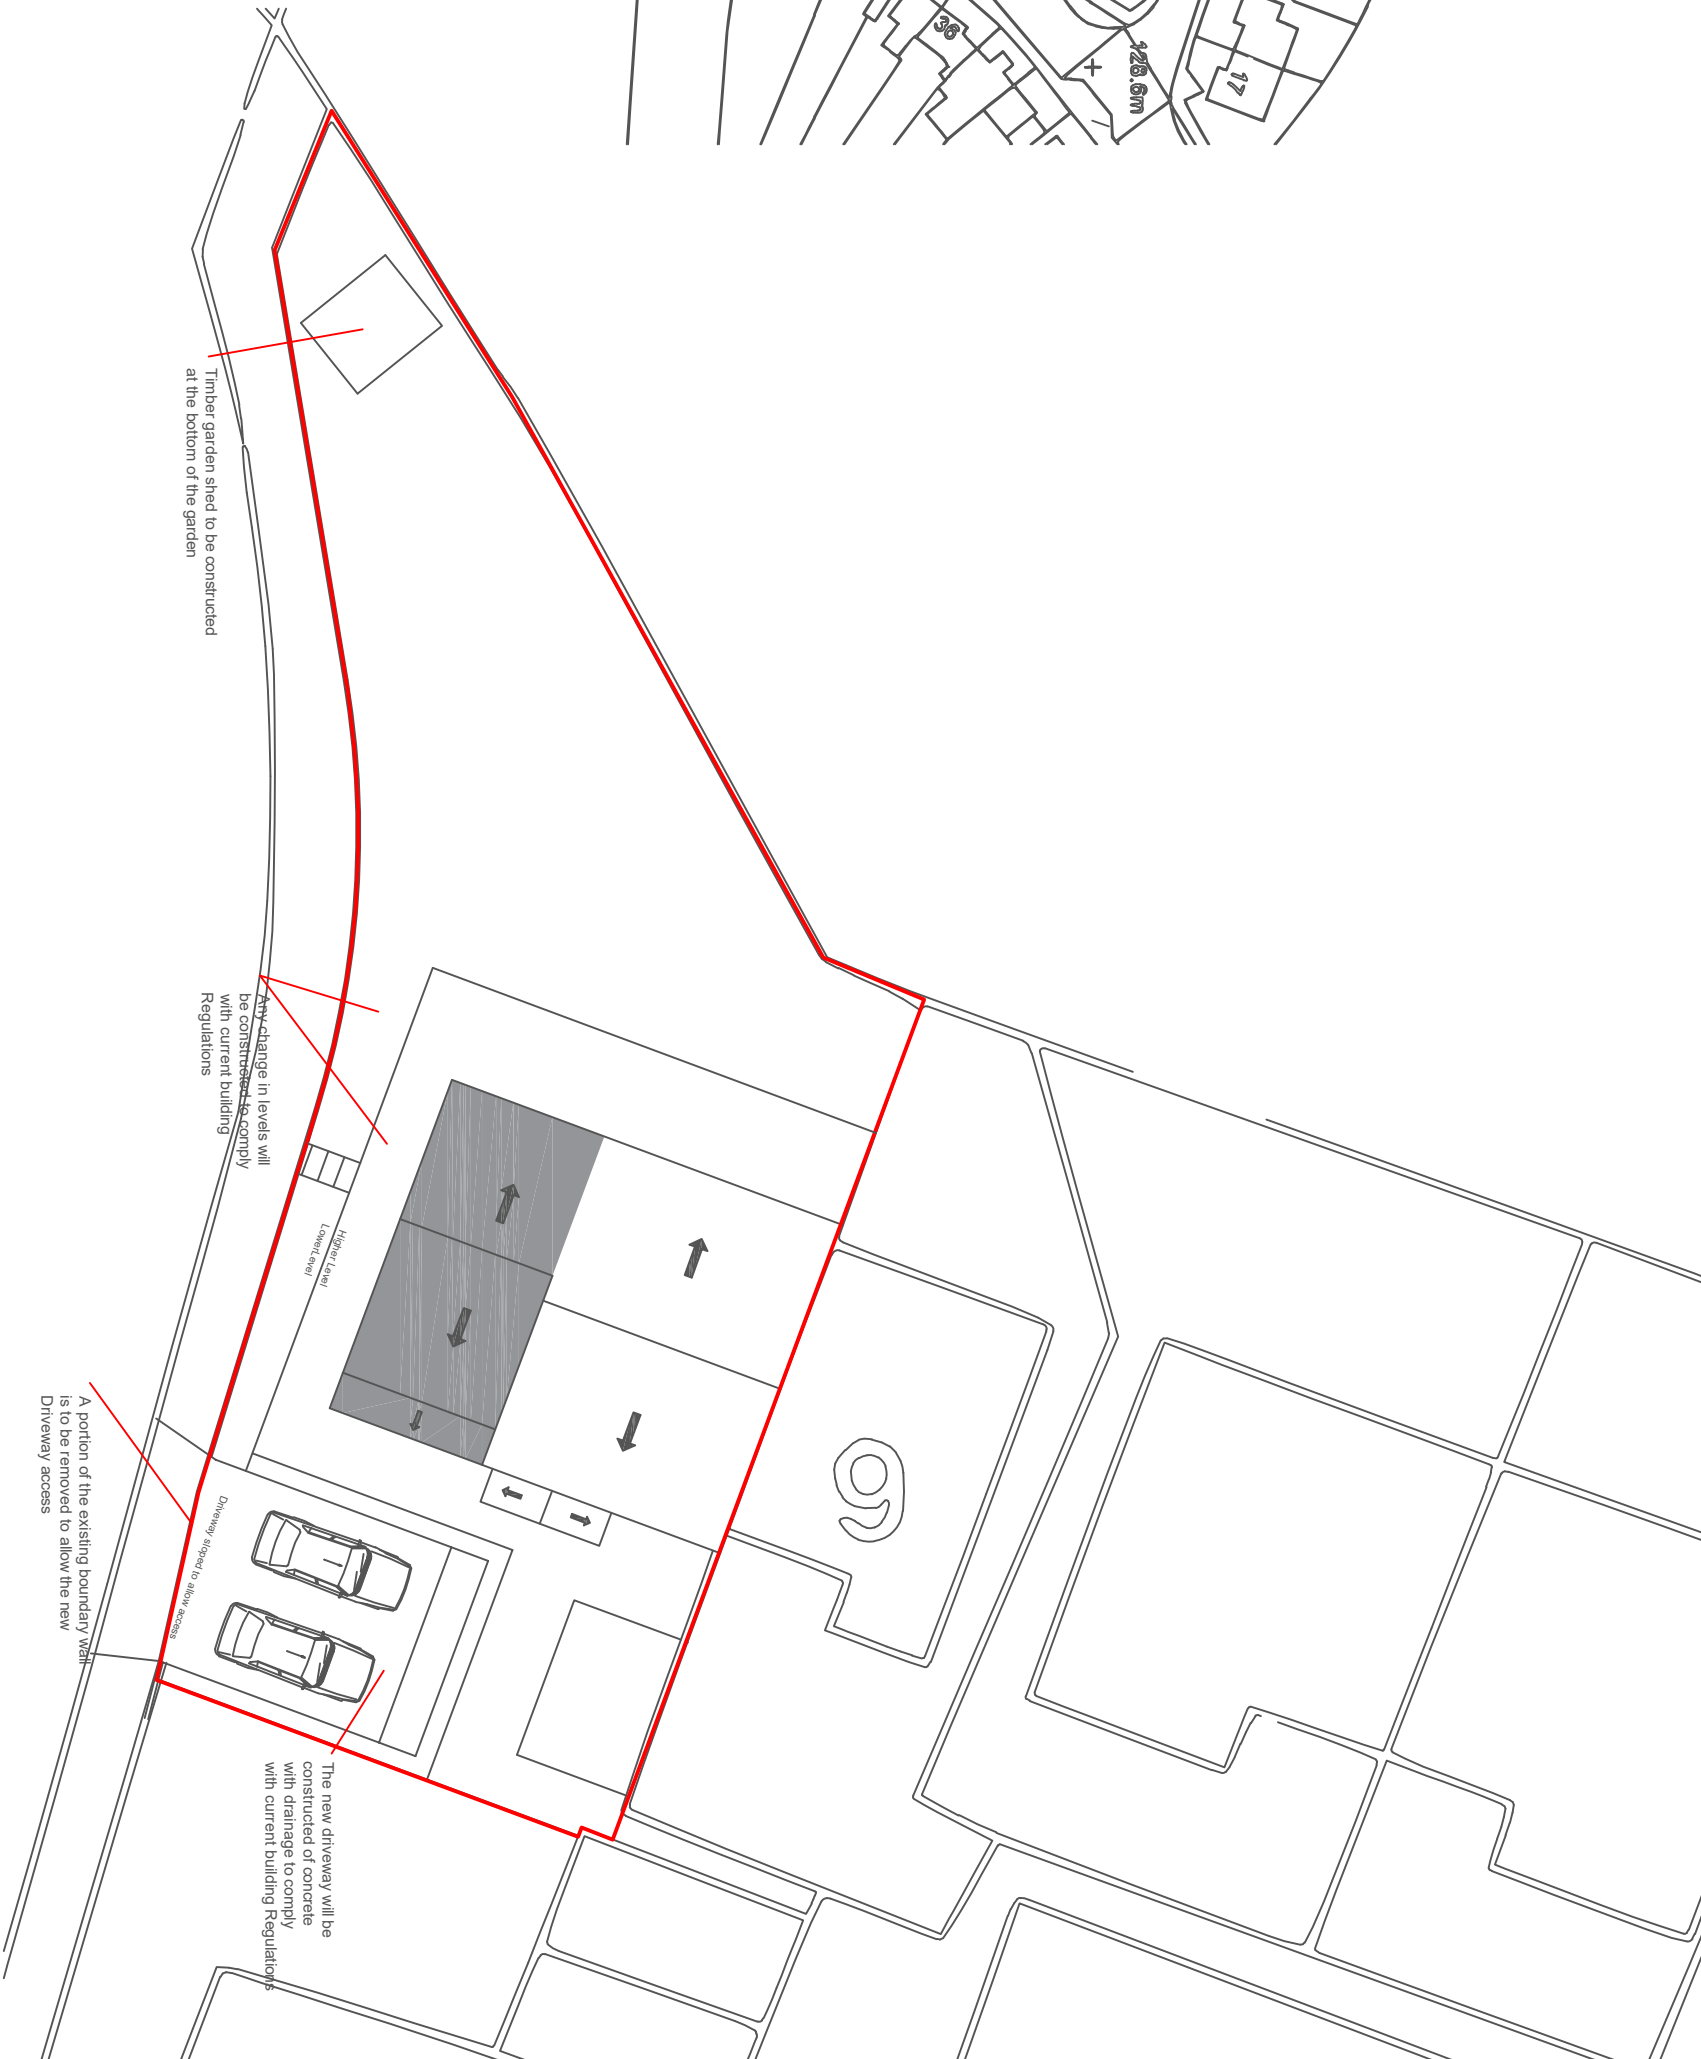

Block Plan
Scale 1 : 200

REVISIONS
A - Extension made smaller as advised by planner and redesign internally
B - Additional notes added following comments from Planner

CLIENT	Mr and Mrs Thomas 5 Maes Rhosyn Rhos, Pontardawe Swansea, SA8 3HT	JOB TITLE	Proposed Domestic double storey side extension and Driveway at 5 Maes Rhosyn, Rhos, Pontardawe	DRAWG. TITLE	Location and Block Plan As Proposed
DATE	22 nd May 2021	CHECKED		SCALE	As Noted
				A3	
				DRAWG. NO.	JD002
				REV.	B