


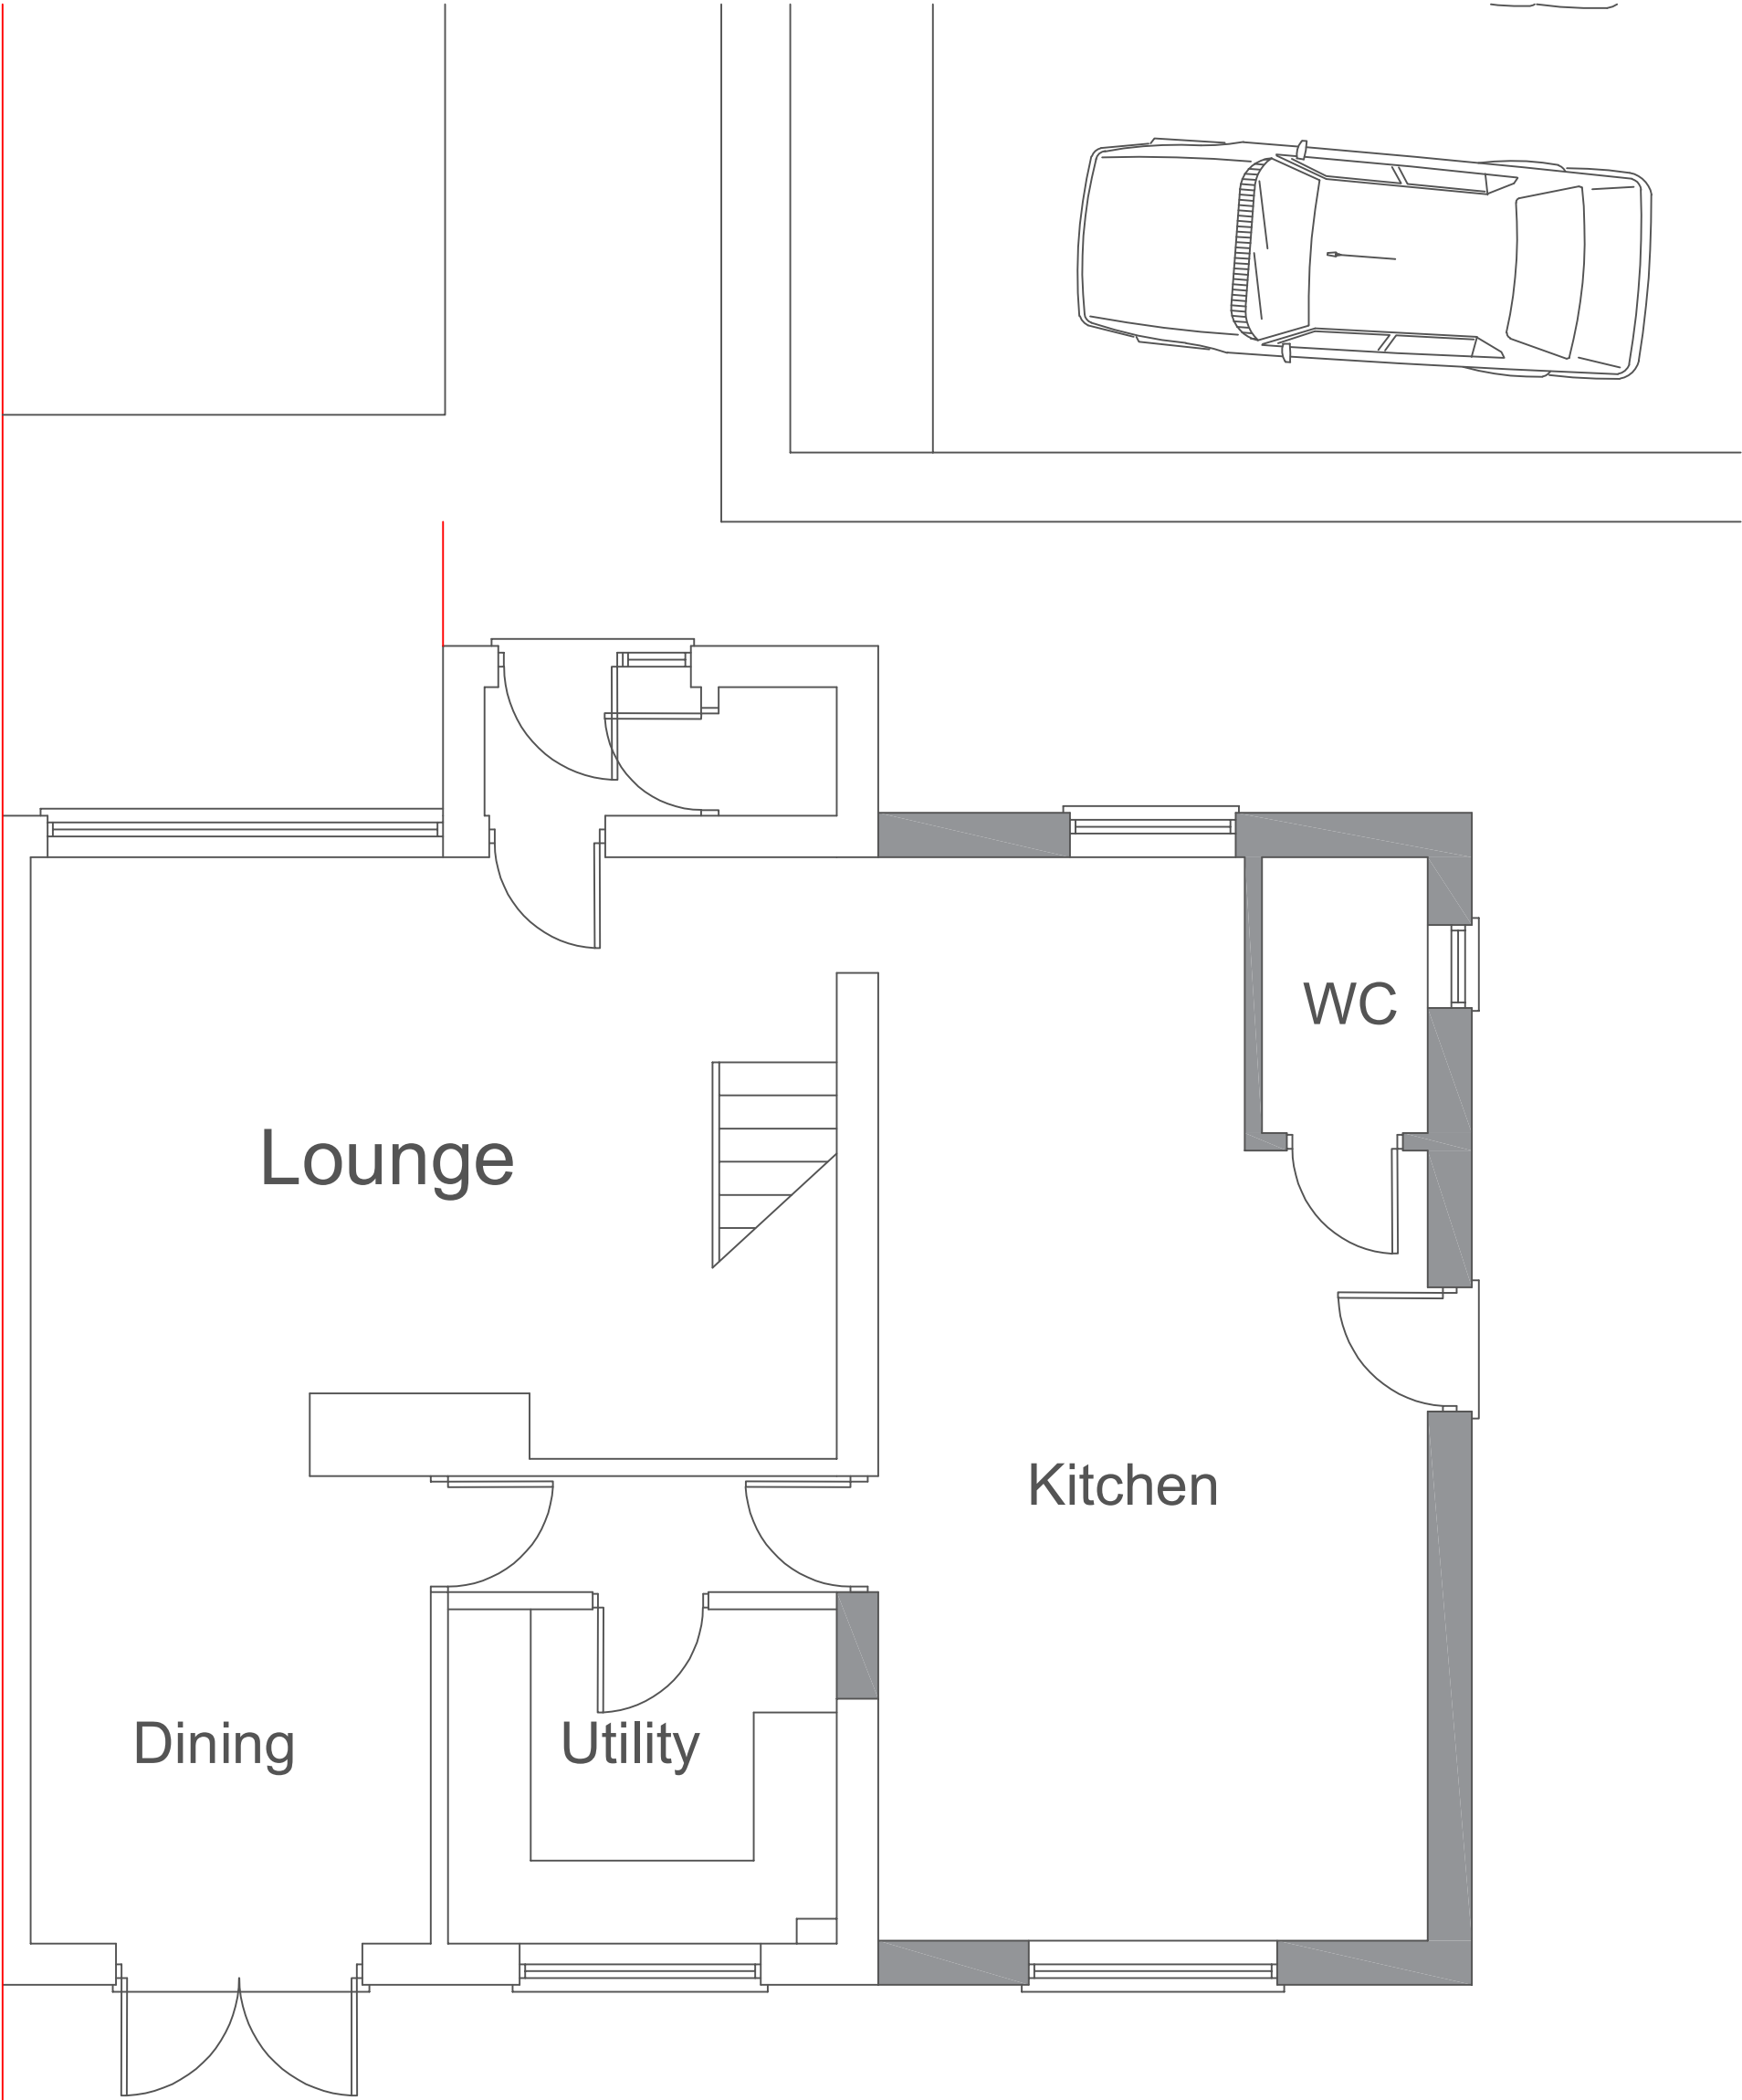

**All Dimensions are to
be site checked**

REVISIONS	
A - Extension made smaller as advised by planner and redesign itemally	

CLIENT
Mr and Mrs Thomas 5 Maes Rhosyn Rhos, Pontardawe Swansea, SA8 3HT

JOB TITLE
Proposed Domestic double storey side extension and Driveway at 5 Maes Rhosyn, Rhos, Pontardawe

DRNG. TITLE
Proposed Ground Floor Plan

DATE:
22 nd May 2021

CHECKED:

SCALE:
1:50

A3

DRNG. NO.
JD007

REV.
A