
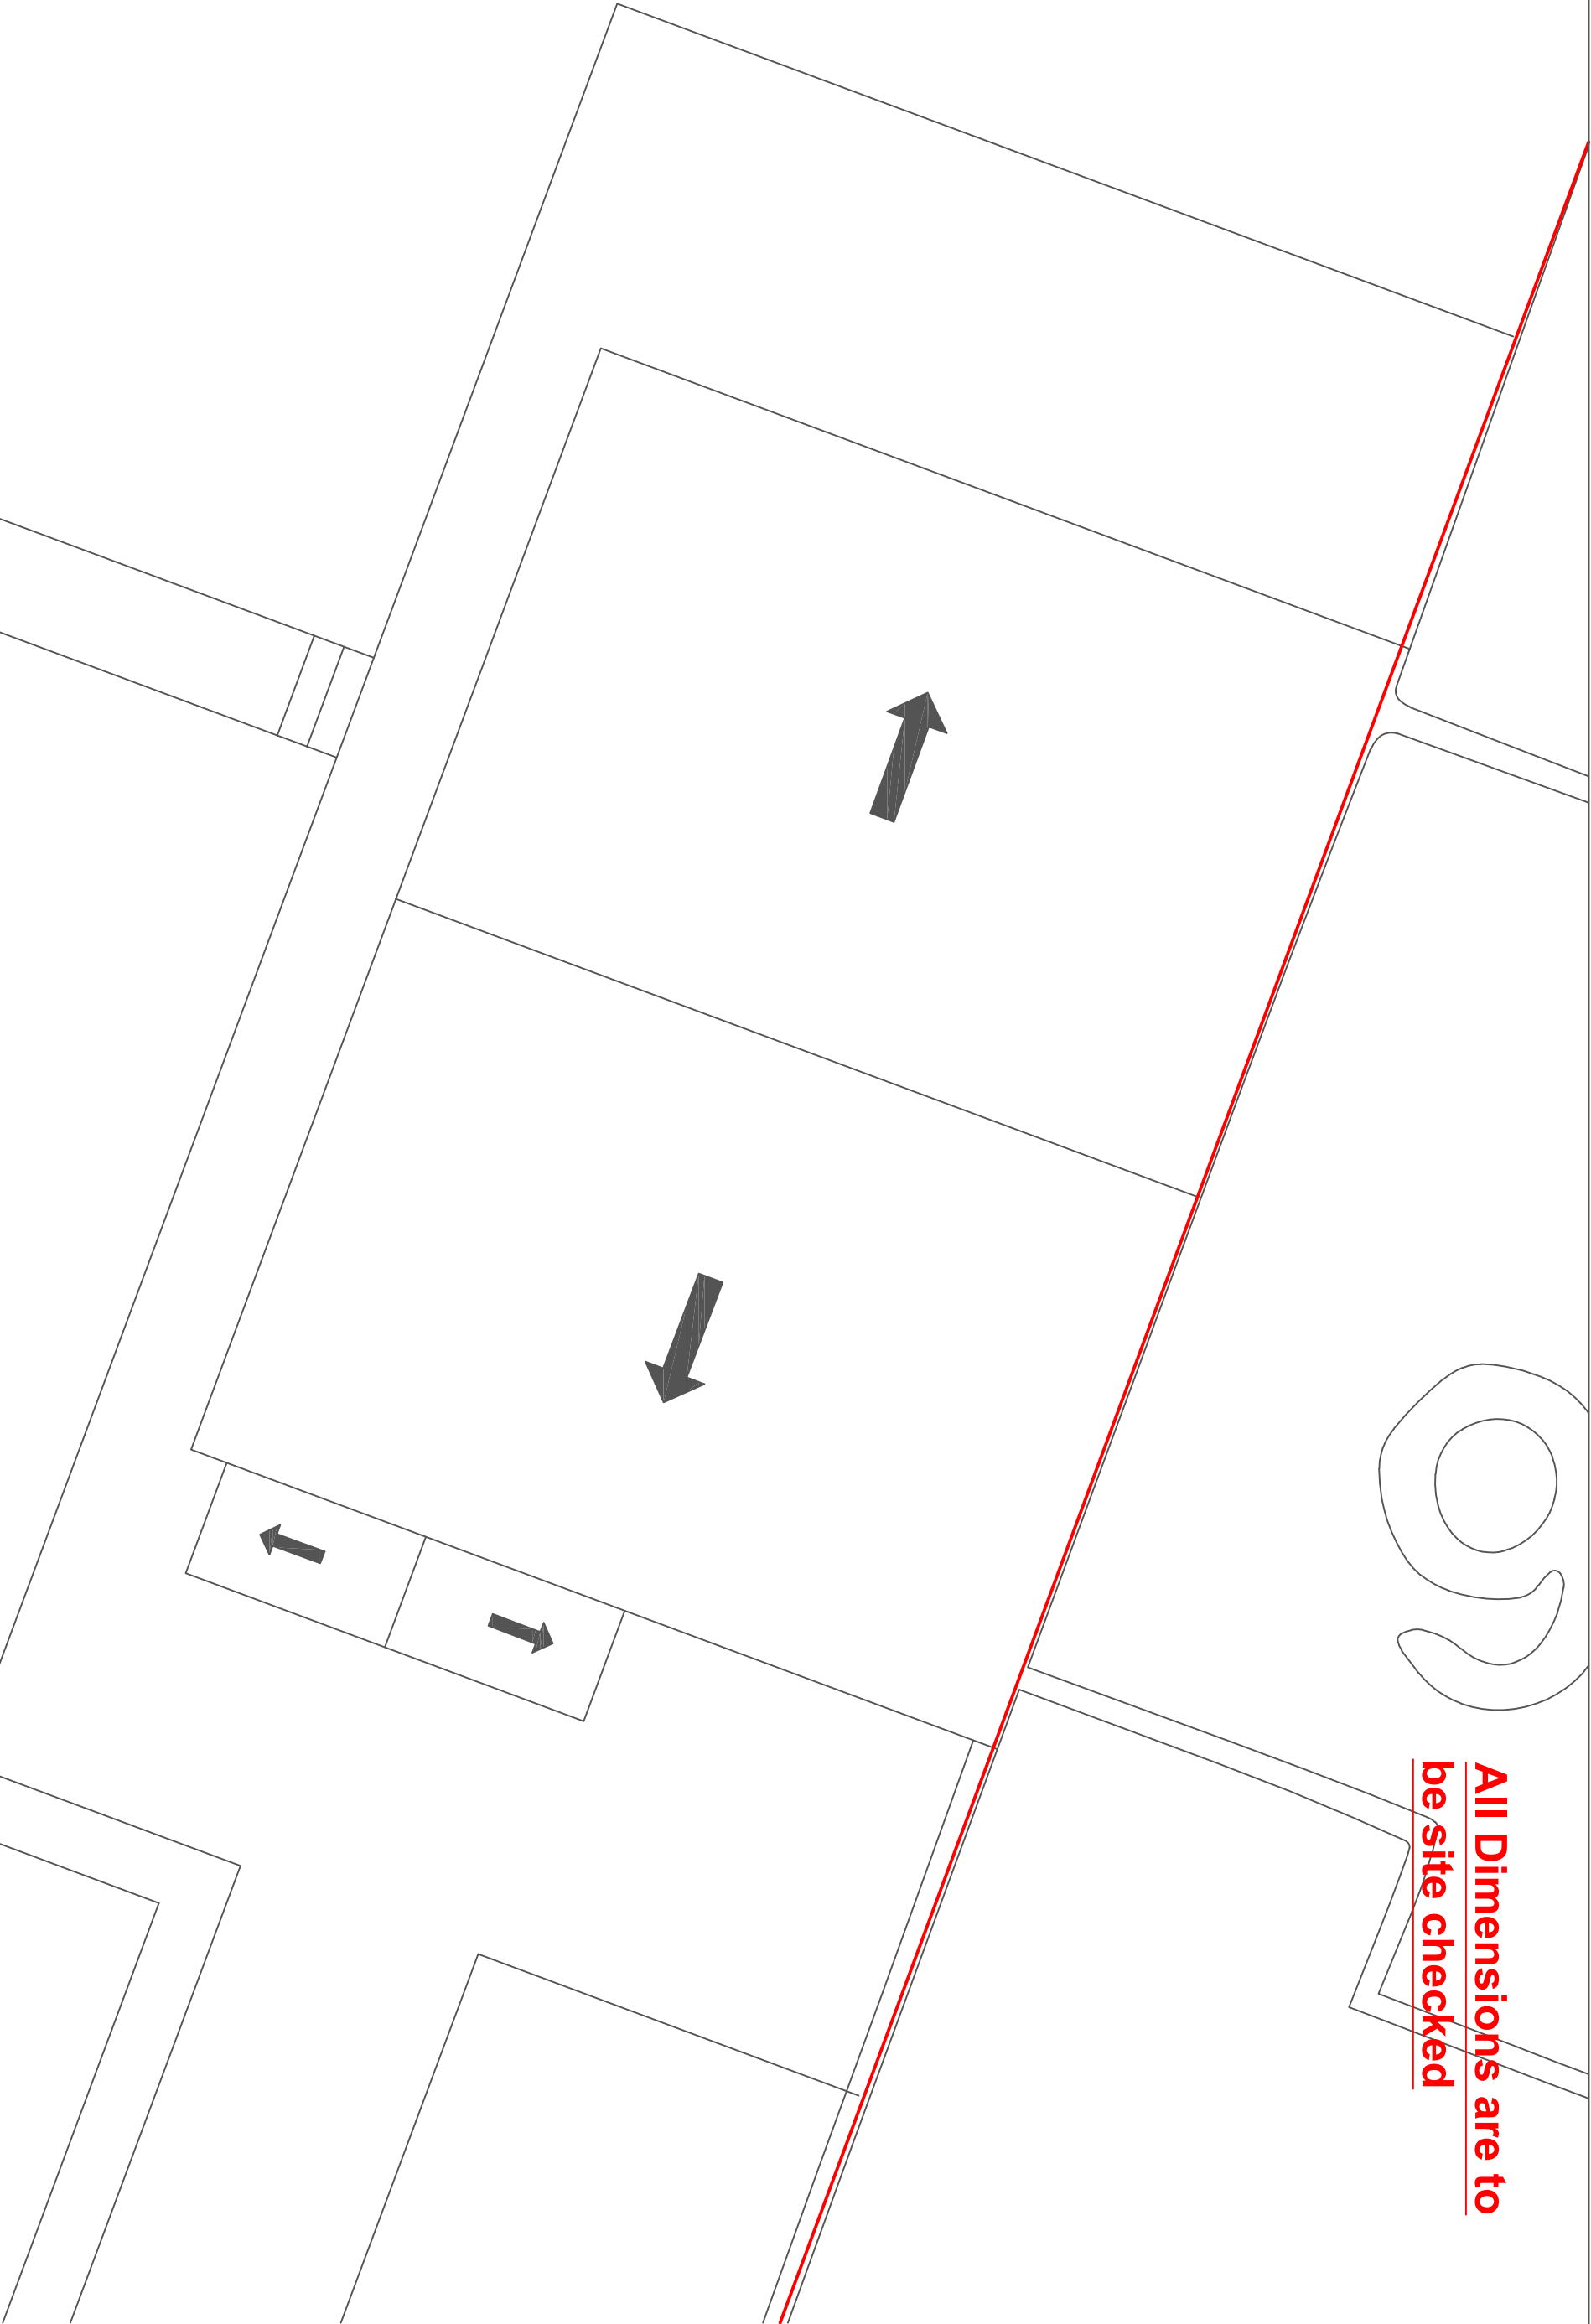


**All Dimensions are to
be site checked**

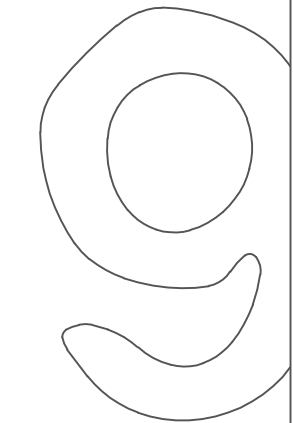

REVISIONS

A - Extension made smaller as advised by planner and redesign internally

CLIENT
Mr and Mrs Thomas
5 Maes Rhosyn
Rhos, Pontardawe
Swansea, SA8 3HT

JOB TITLE
Proposed Domestic double
storey side extension and
Driveway at 5 Maes Rhosyn,
Rhos, Pontardawe

DRAWG. TITLE
Existing Roof Plan

DATE:
22nd May 2021

CHECKED:
1:100

SCALE:
A3

DRAWG. NO.
JD005

REV.
A