


All Dimensions are to
be site checked

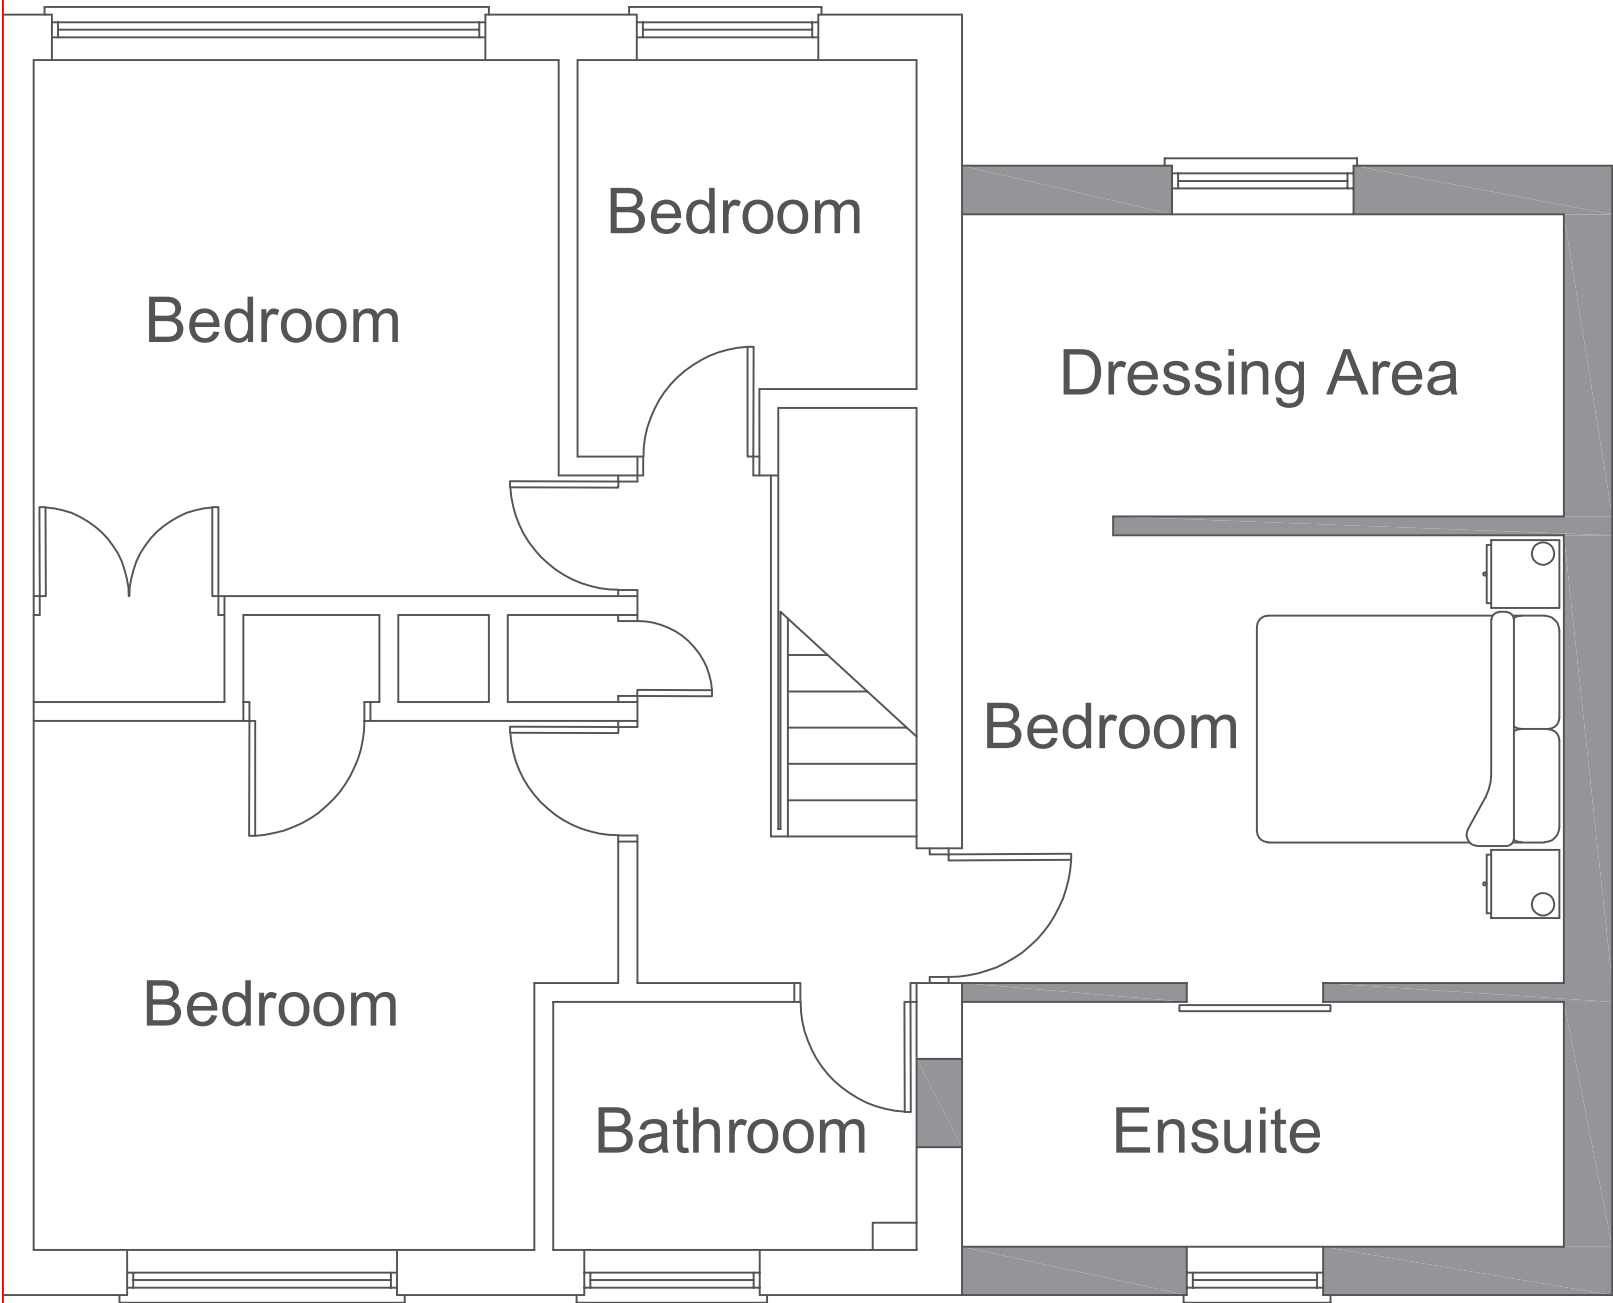

REVISIONS	
A - Extension made smaller as advised by planner and redesign internally	

CLIENT
Mr and Mrs Thomas
5 Maes Rhosyn
Rhos, Pontardawe
Swansea, SA8 3HT

JOB TITLE
Proposed Domestic double
storey side extension and
Driveway at 5 Maes Rhosyn,
Rhos, Pontardawe

DRNG. TITLE
Proposed First Floor Plan

DATE:
22 nd May 2021

CHECKED:

SCALE:
1:50

A3

DRNG. NO.
JD008

REV.
A