
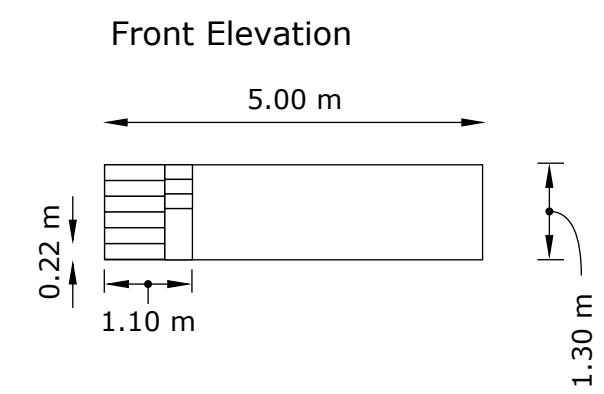
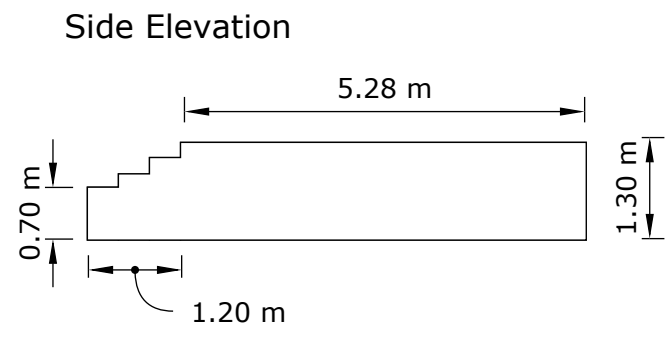


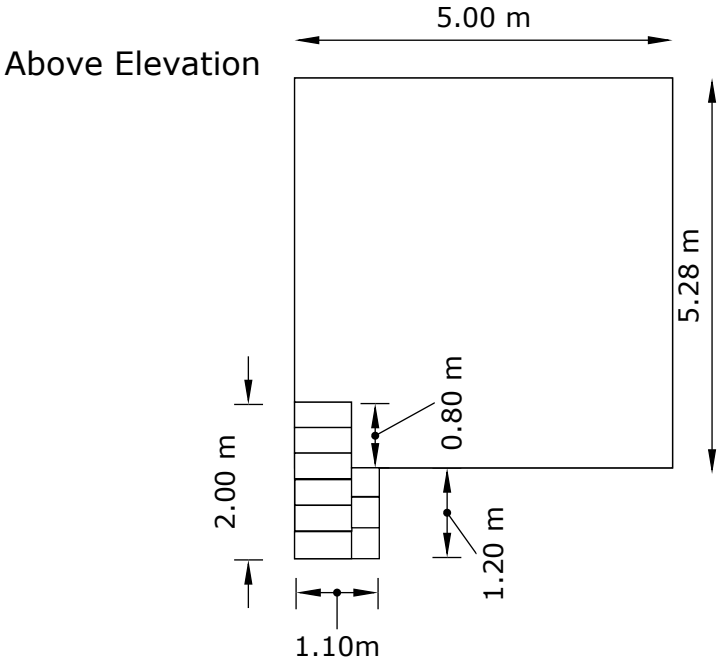

Raised Patio - 13 Clos Ysbyty, Cimla

Scale 1:100 @ A3

AGENT
M E Williams
Chartered Surveyors
Newlands Farm
Water Street
Margam
SA13 2PB

CLIENT
R Murphy
13, Clos Ysbyty
Cimla
Neath
SA11 3PH

PROJECT
Raised Patio
PROJECT NO.
001

ISSUE
17/05/2021
DRAWN BY
Morgan Williams

Elevation
Plan