




PROPOSED GROUND FLOOR PLAN

(01) EXISTING GROUND FLOOR PLAN

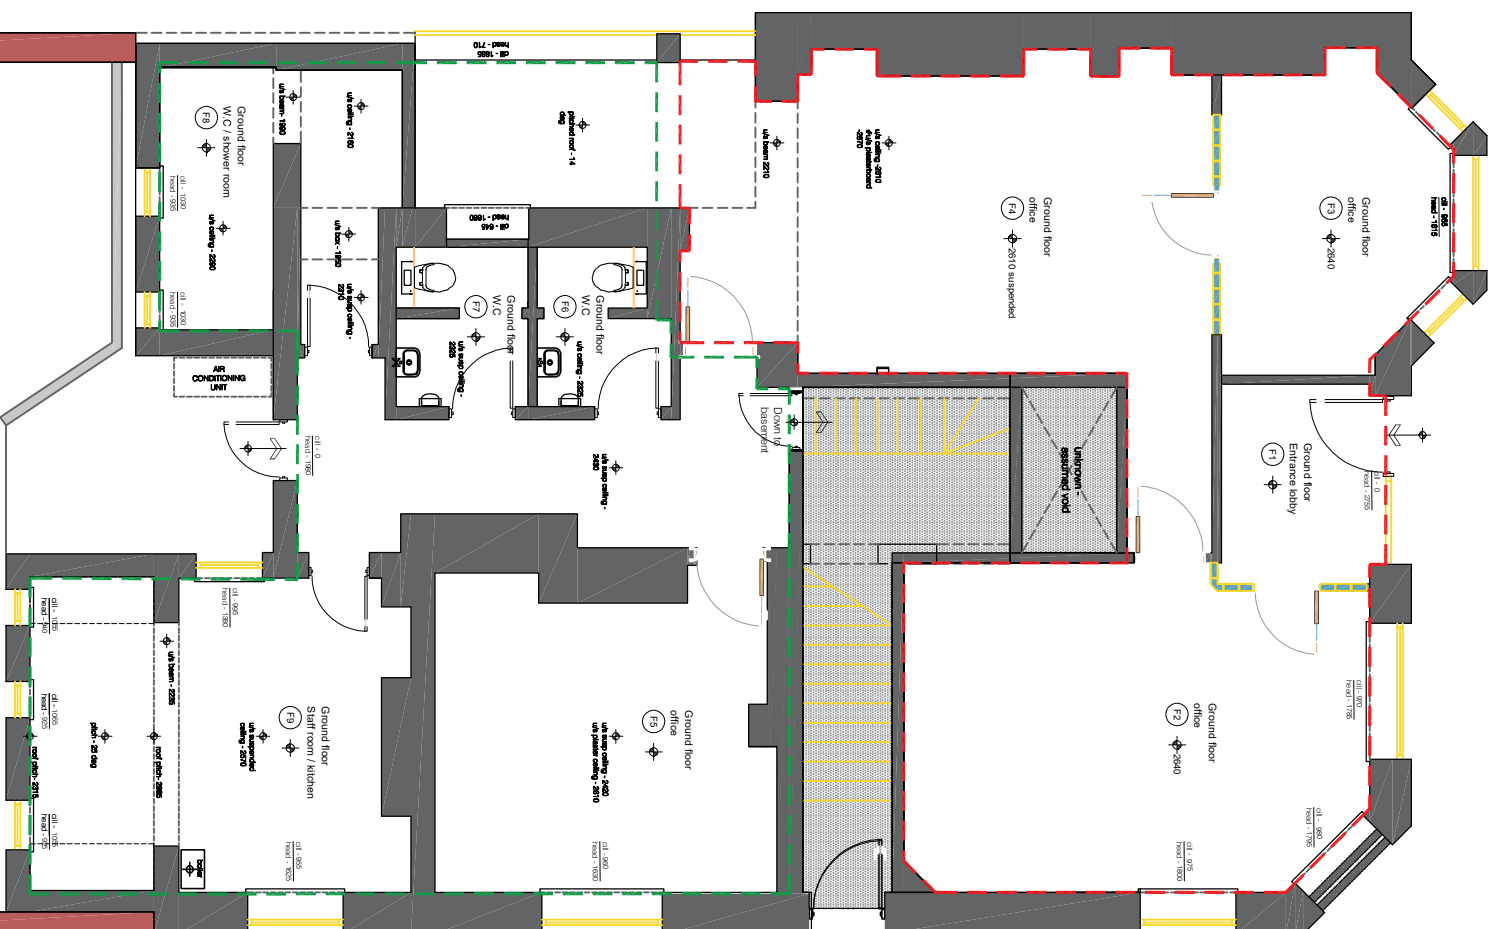