


c:\users\caroline.wardle\onedrive - breedon group\15 - drawing office\01 breedon sites\g07 gilfach\2021_06_21_g07 - application plans\2021_06_21_g07_001 - location plan.dwg

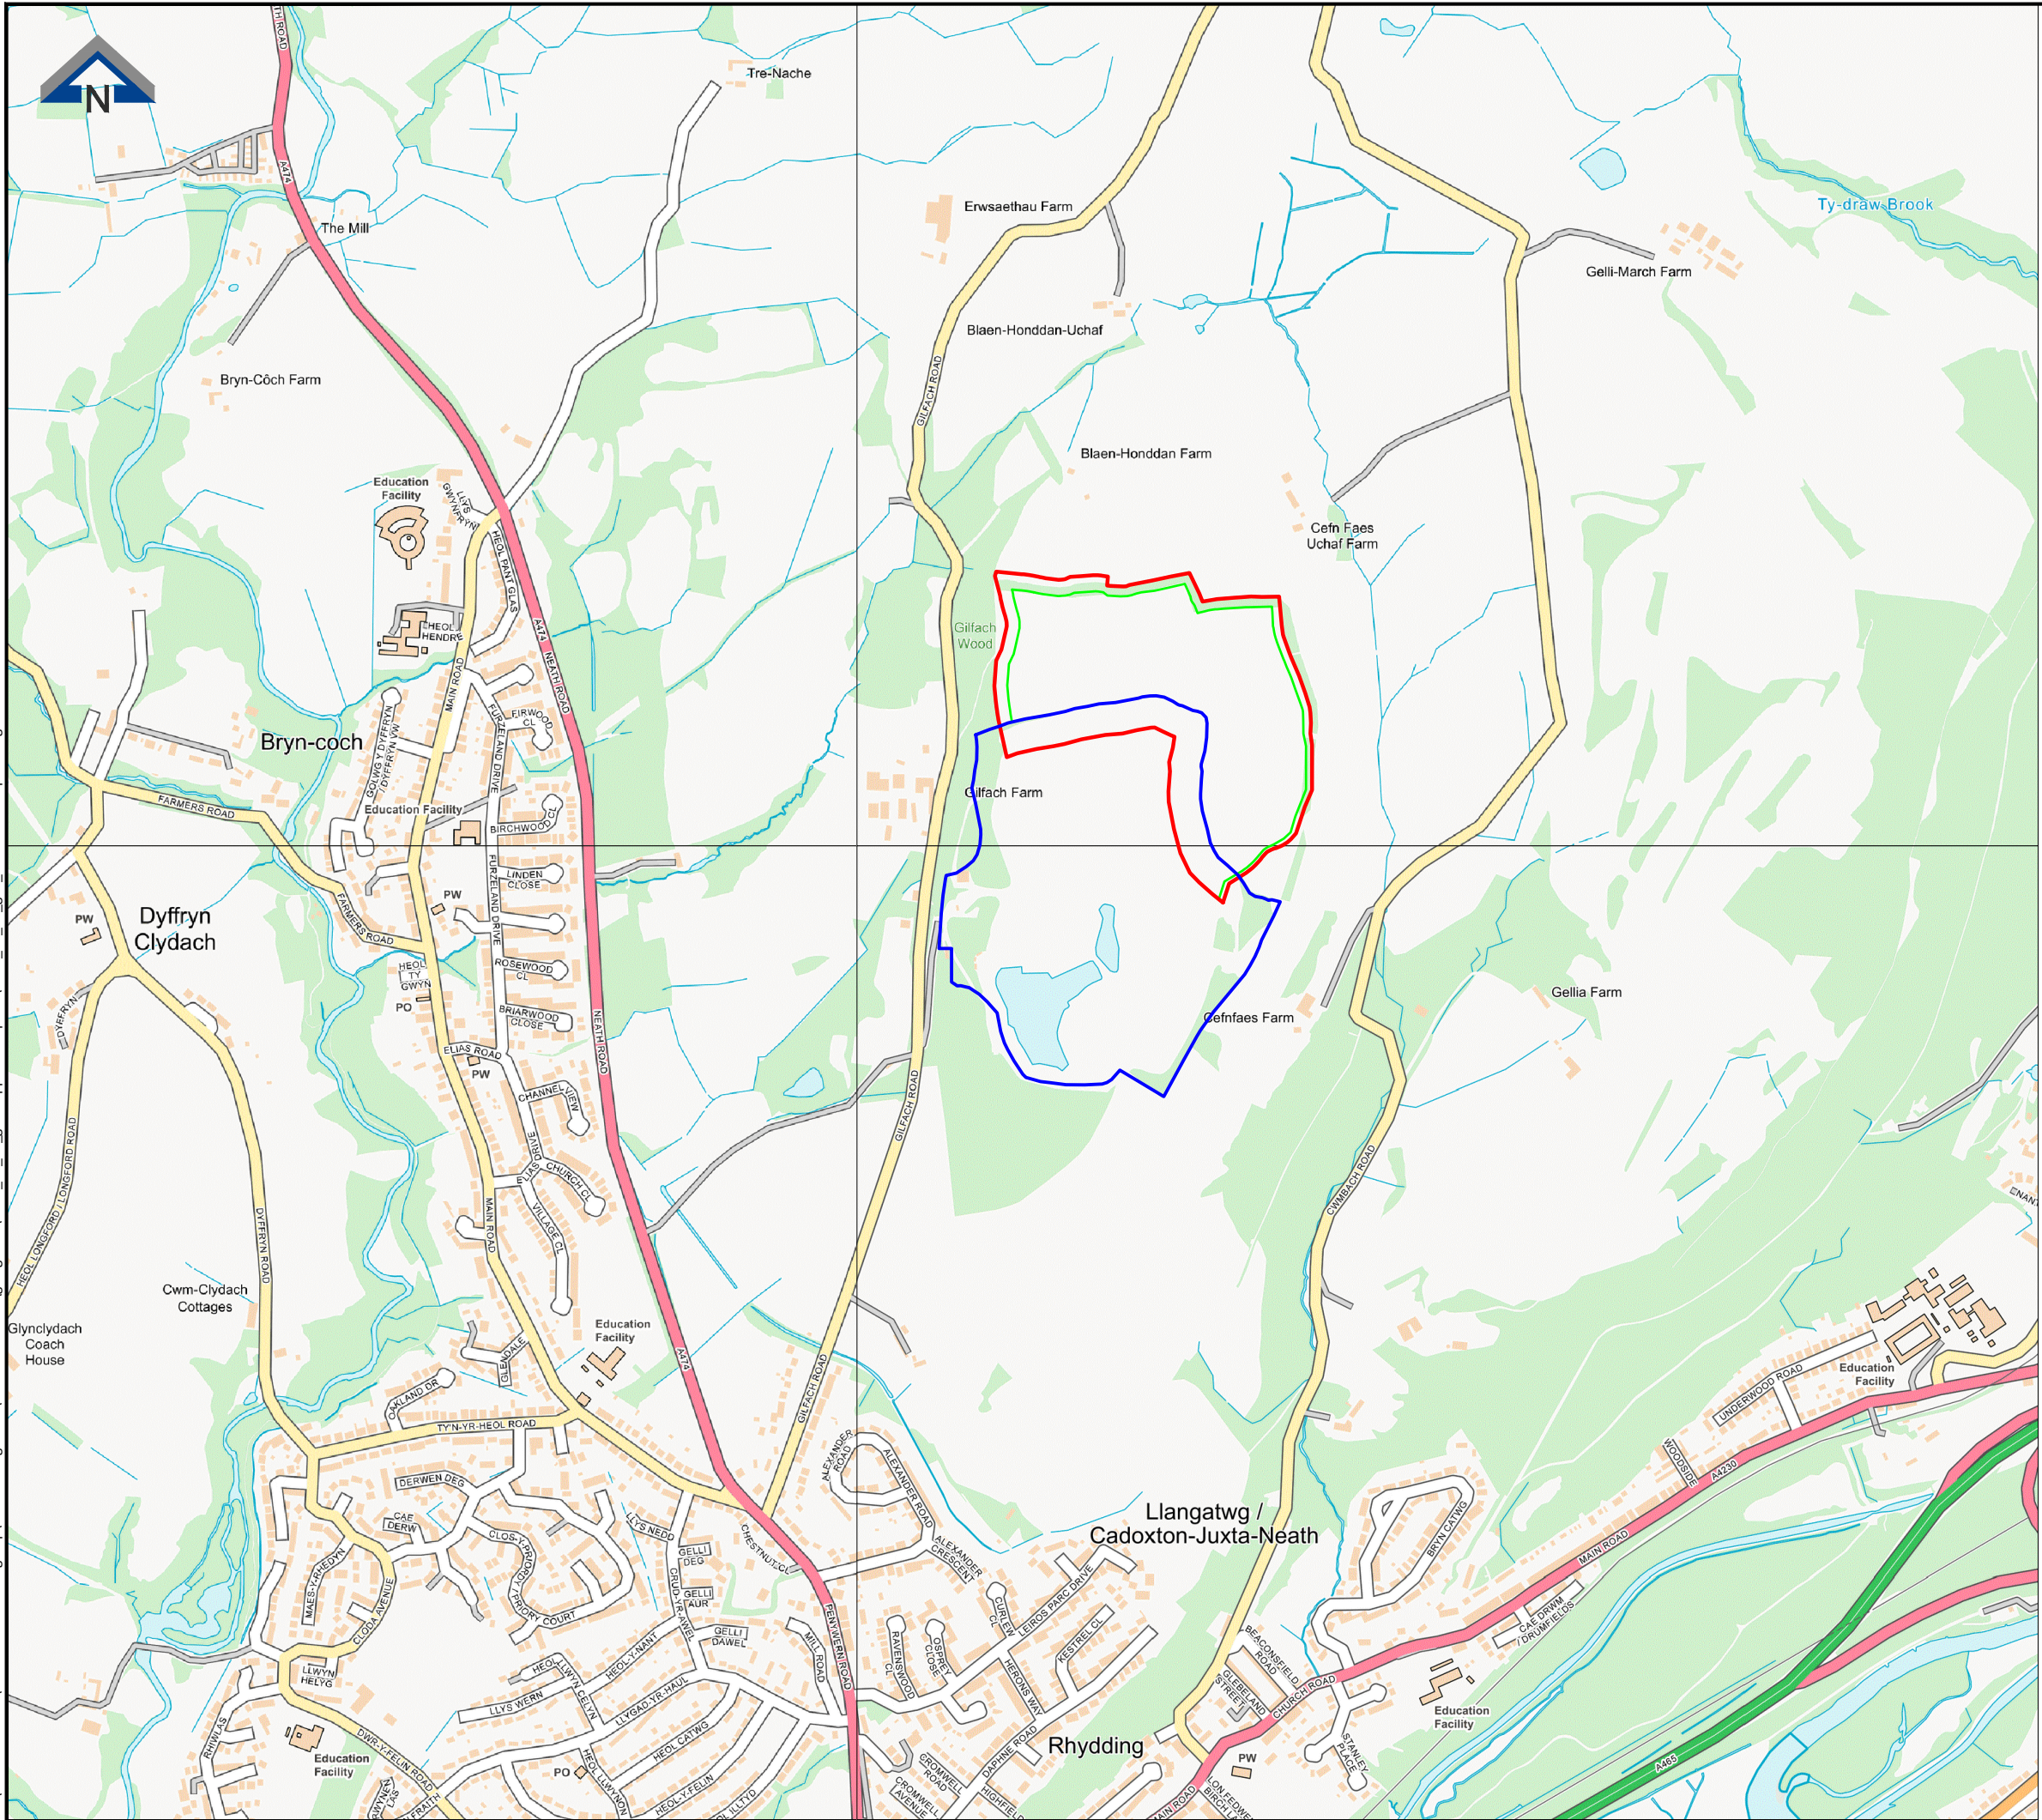

Legend

- Application Area
- NE Extension
- Existing Planning Permission Boundary
- NE Extension
- Extraction Boundary

© Crown copyright and database rights
2019 Ordnance Survey 0100031673



Gilfach Quarry

Site Location Plan

Drawn by: SDD/caw
Date: June 2021
Scale@A3: 1:10 000

Drawing No: 2021_06_21_G07_001
Revision: -