



Extension.U Value 0.21.W/m2K
Wall construction build-up includes:
5mm skim coated 12.5mm plasterboard on dabs100mm block
65mm Kingspan Kooltherm K108 Cavity Board
50mm clear residual cavity
100mm Dense block (1.13 W/mK)
10mm polymer render or similar and approved

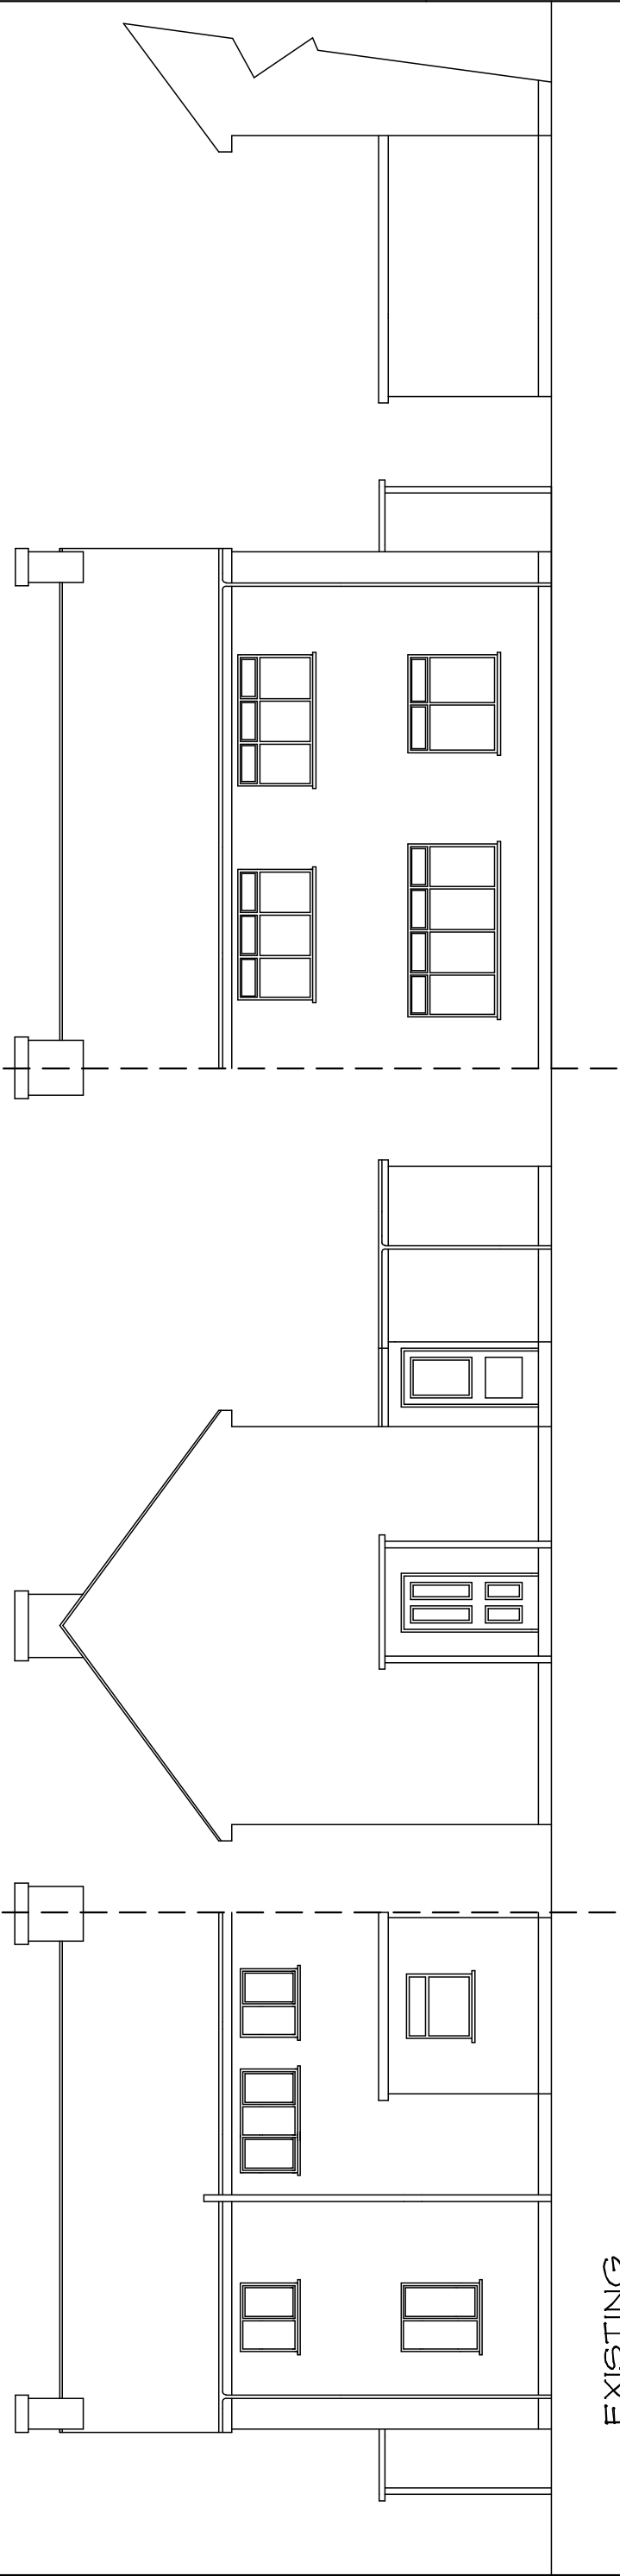

EXISTING
REAR, FRONT and SIDE ELEVATIONS

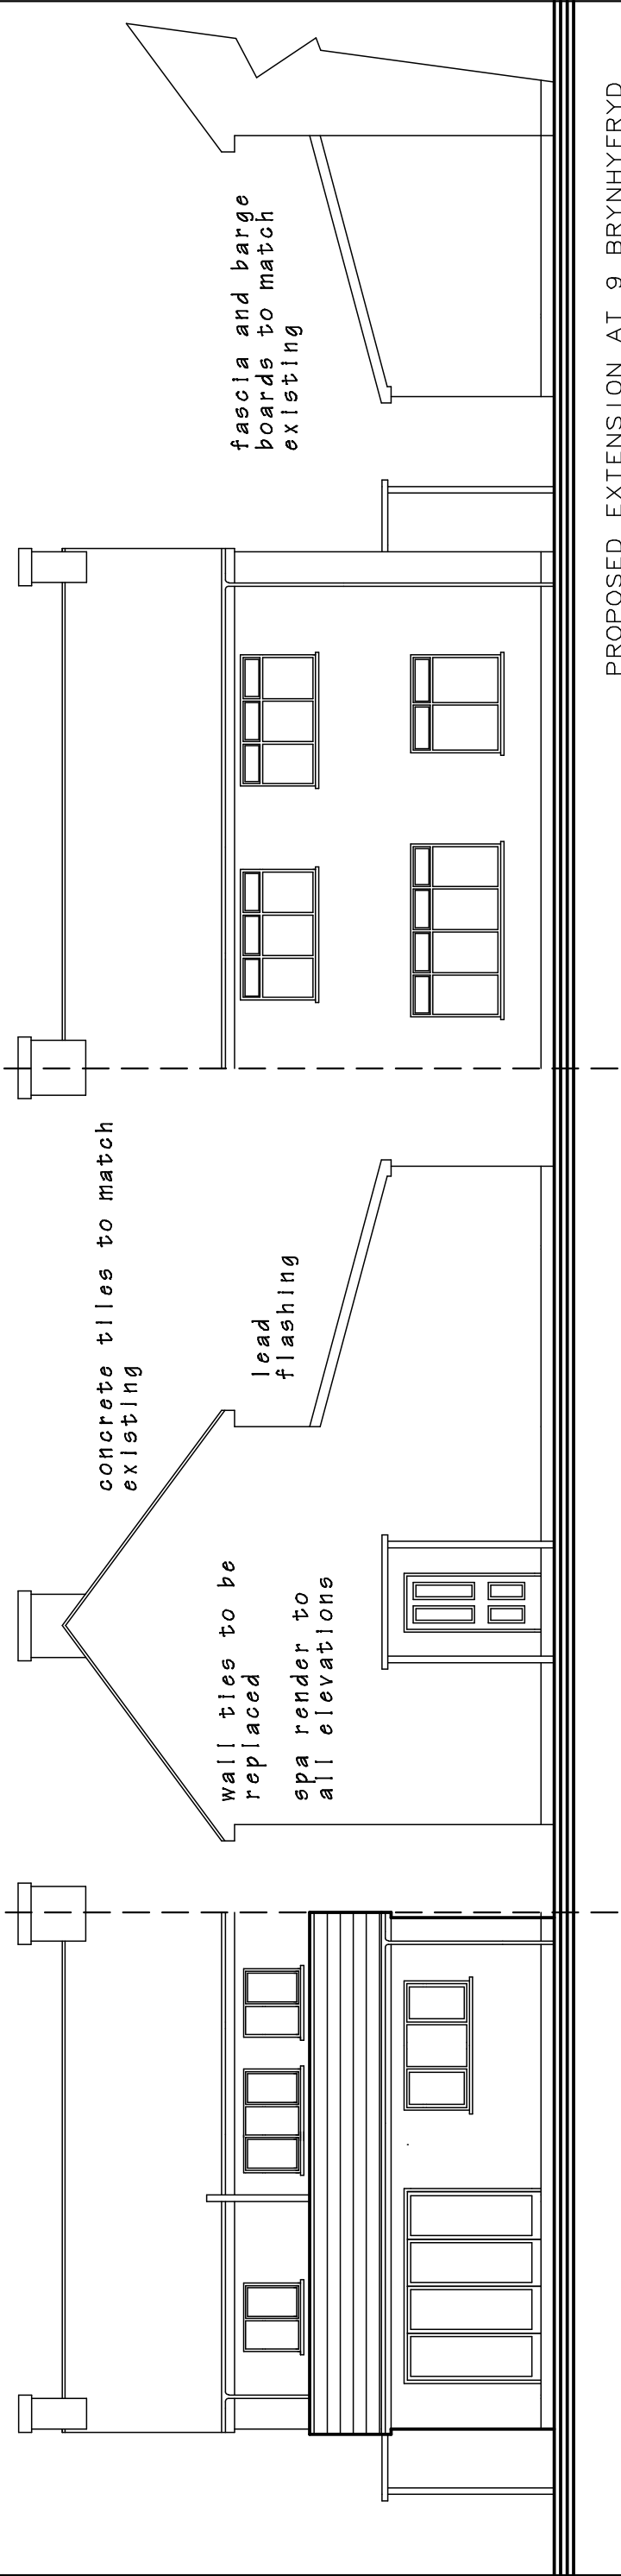

PROPOSED
REAR, FRONT and SIDE ELEVATIONS

UPV windows and doors
to match existing

PROPOSED EXTENSION AT 9 BRYNHYFRYD
ROAD,MARGAM. PORT TALBOT.SA13 2DF.
Mr.Ian Fitzpatrick

DRAWING TITLE
EXISTING and PROPOSED ELEVATIONS

SCALE 1 to 100 @ A3	DATE June 2021.	DRAWING No. 2020/10
DO NOT SCALE DRAWING. FIGURED DIMENSIONS ONLY TO BE USED. DISCREPANCIES TO BE REPORTED IMMEDIATELY.		