
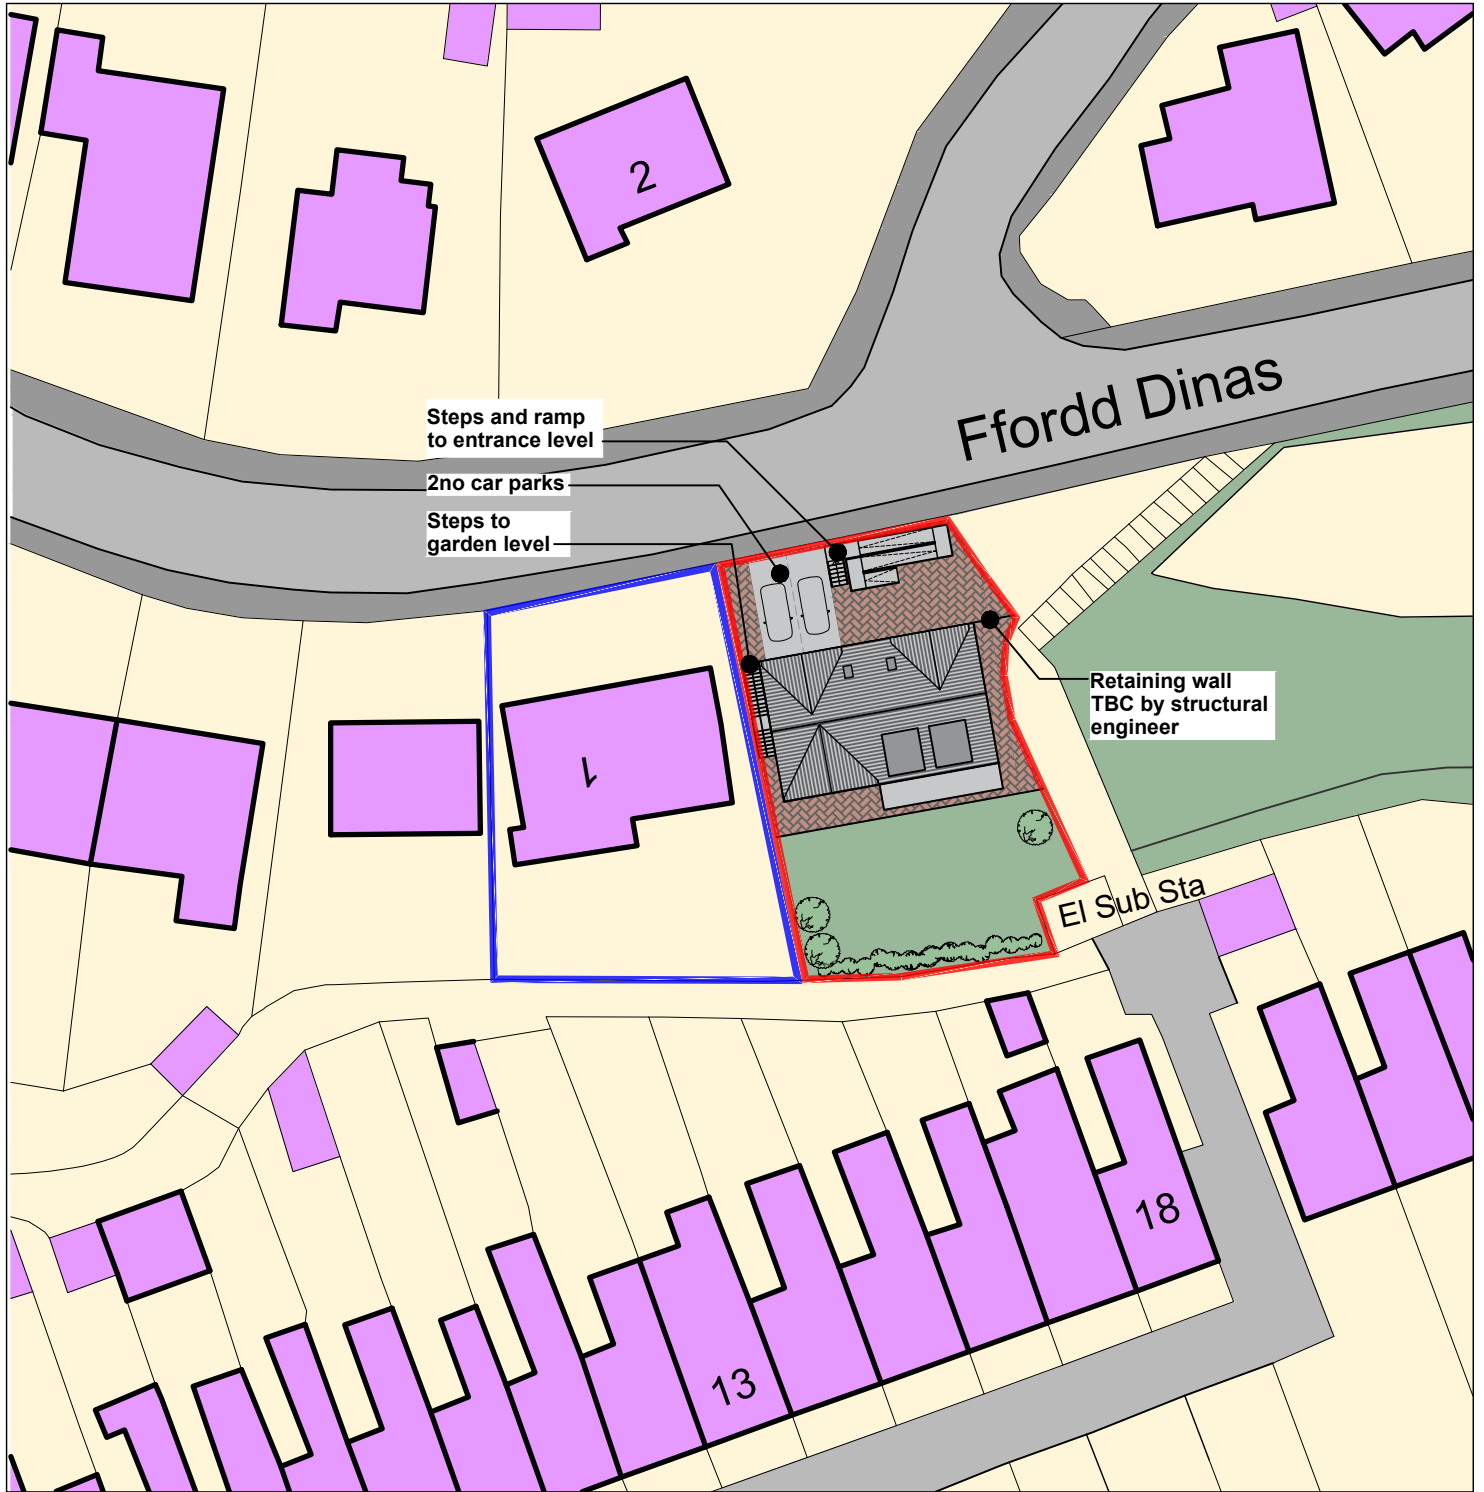


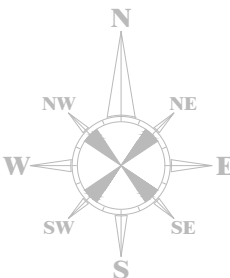

Notes Ordnance Survey, (c) Crown Copyright 2021. All rights reserved. Licence number 100022432 	REVISIONS			CLIENT: Ian Williams																	
	Rev Comment			By			Date			PROJECT TITLE: New Home											
										PROJECT ADDRESS 1: Plot adj. 1 Ffordd Dinas, Cwmavon			A4								
										PROJECT ADDRESS 2: Neath Port Talbot, SA12 9BS			CHECKED BY: DLD								
										DRAWING TITLE: Proposed Block Plan			APPROVED BY: DLD								
	A Revised Layout B Revised Layout C Revised Layout			AV AV AV			10.02.2021 10.05.2021 18.06.2021			DATE: 18.01.2021		SCALE: 1:500		DRAWN BY: AV		REF: NH340		DRAWING NO: 003		REV: C	
THIS DRAWING IS THE COPYRIGHT OF DARKIN ARCHITECTS AND MAY NOT BE COPIED, ALTERED OR REPRODUCED IN ANY FORM OR PASSED TO A THIRD PARTY WITHOUT THEIR CONSENT. DIMENSIONS MUST BE CHECKED AND VERIFIED ON SITE AND ANY DISCREPANCIES SHOULD BE REPORTED TO THE ARCHITECT. THIS DRAWING MUST NOT BE SCALED AND SHOULD BE READ IN CONJUNCTION WITH ALL OTHER CONSULTANT'S DRAWINGS. IF IN DOUBT ASK FOR CONFIRMATION.										CARDIFF 02921 197 196 LLANELLI 01554 778 730 NEATH 01639 368 000 info@darkinarchitects.com © Copyright Darkin Architects 2021 RIBA  Chartered Practice						darkin architects drawing on experience					