



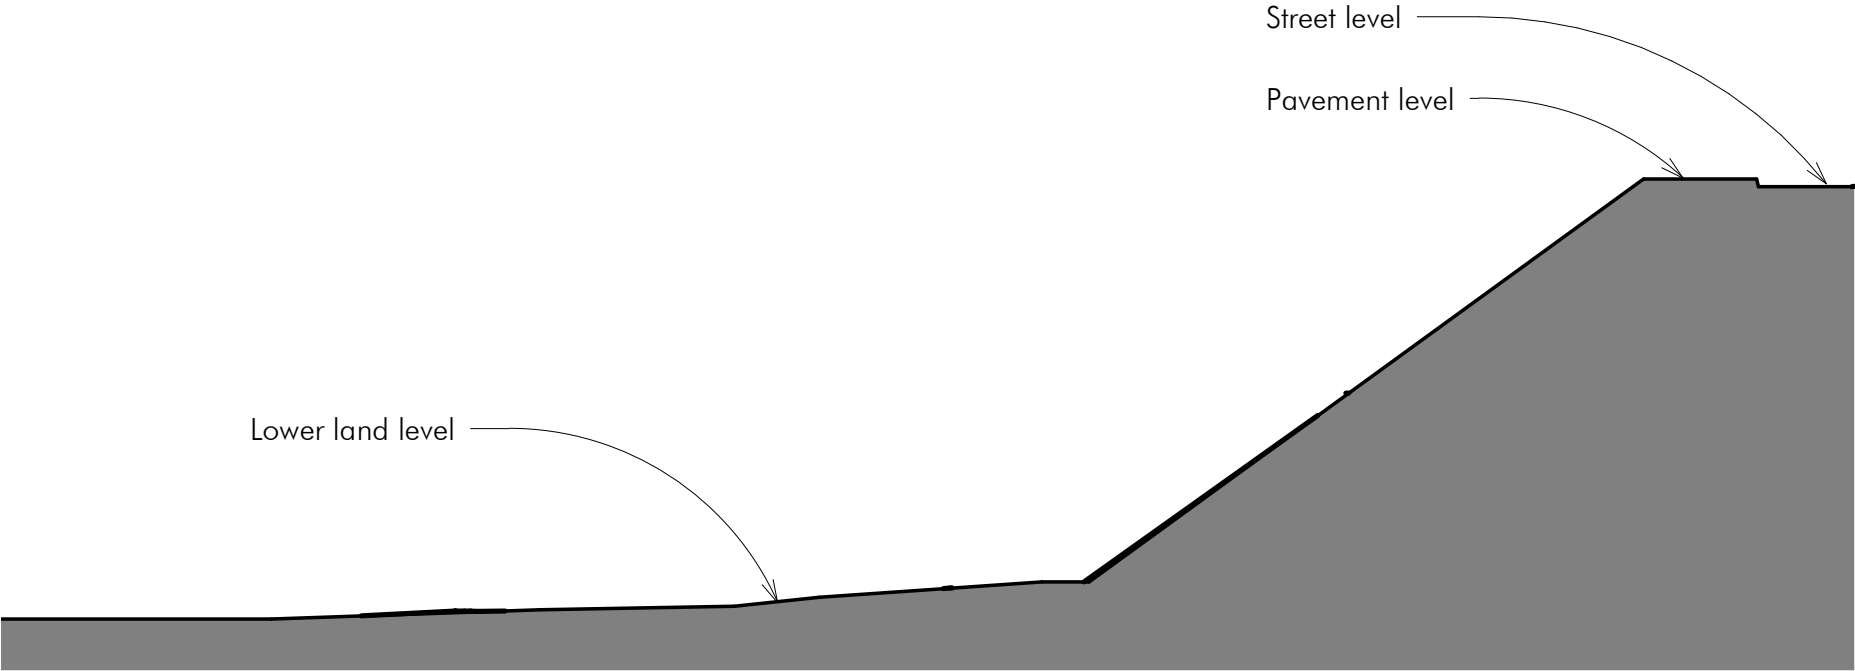

Existing Cross Section A-A
1:100



Proposed Cross Section A-A
1:100

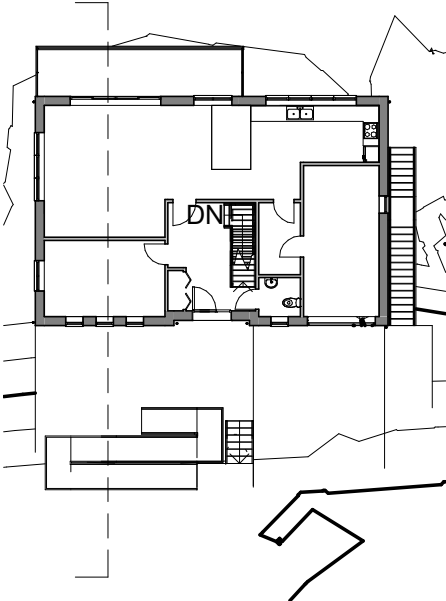

darkinarchitects drawing on experience www.darkinarchitects.com CARDIFF02921 197 196 LLANELLI01554 778 730 NEATH01639 383 000 info@darkinarchitects.com	NOTES			CLIENT: Ian Williams			
				PROJECT: New Home			
				PROJECT ADDRESS: 1 Ffordd Dinas, Cwmavon, Neath Port Talbot SA12 9BS			
				DRAWING TITLE: Cross Sections AA			
	No.	Description	By	Date	DRAWN BY AV	CHECKED BY TOM	© Copyright Darkin Architects 2021
	A	Basement Ceiling Increased	AV	07.05.21			
	B	Dimensions removed	AV	10.05.21			
C	Amended Layout	AV	01.06.21				
D	Amended Layout	AV	17.06.21				
				PROJECT REF NH340	SCALE As indicated	PAPER SIZE A3	
THIS DRAWING IS THE COPYRIGHT OF DARKIN ARCHITECTS AND MAY NOT BE COPIED, ALTERED OR REPRODUCED IN ANY FORM OR PASSED TO A THIRD PARTY WITHOUT THEIR CONSENT. DIMENSIONS MUST BE CHECKED AND VERIFIED ON SITE AND ANY DISCREPANCIES SHOULD BE REPORTED TO THE ARCHITECT. THIS DRAWING MUST NOT BE SCALED AND SHOULD BE READ IN CONJUNCTION WITH ALL OTHER CONSULTANT'S DRAWINGS. IF IN DOUBT ASK FOR CONFIRMATION.				DRAWING 401	REVISION D	DATE 14.04.2021	

RIBA



Chartered Practice