



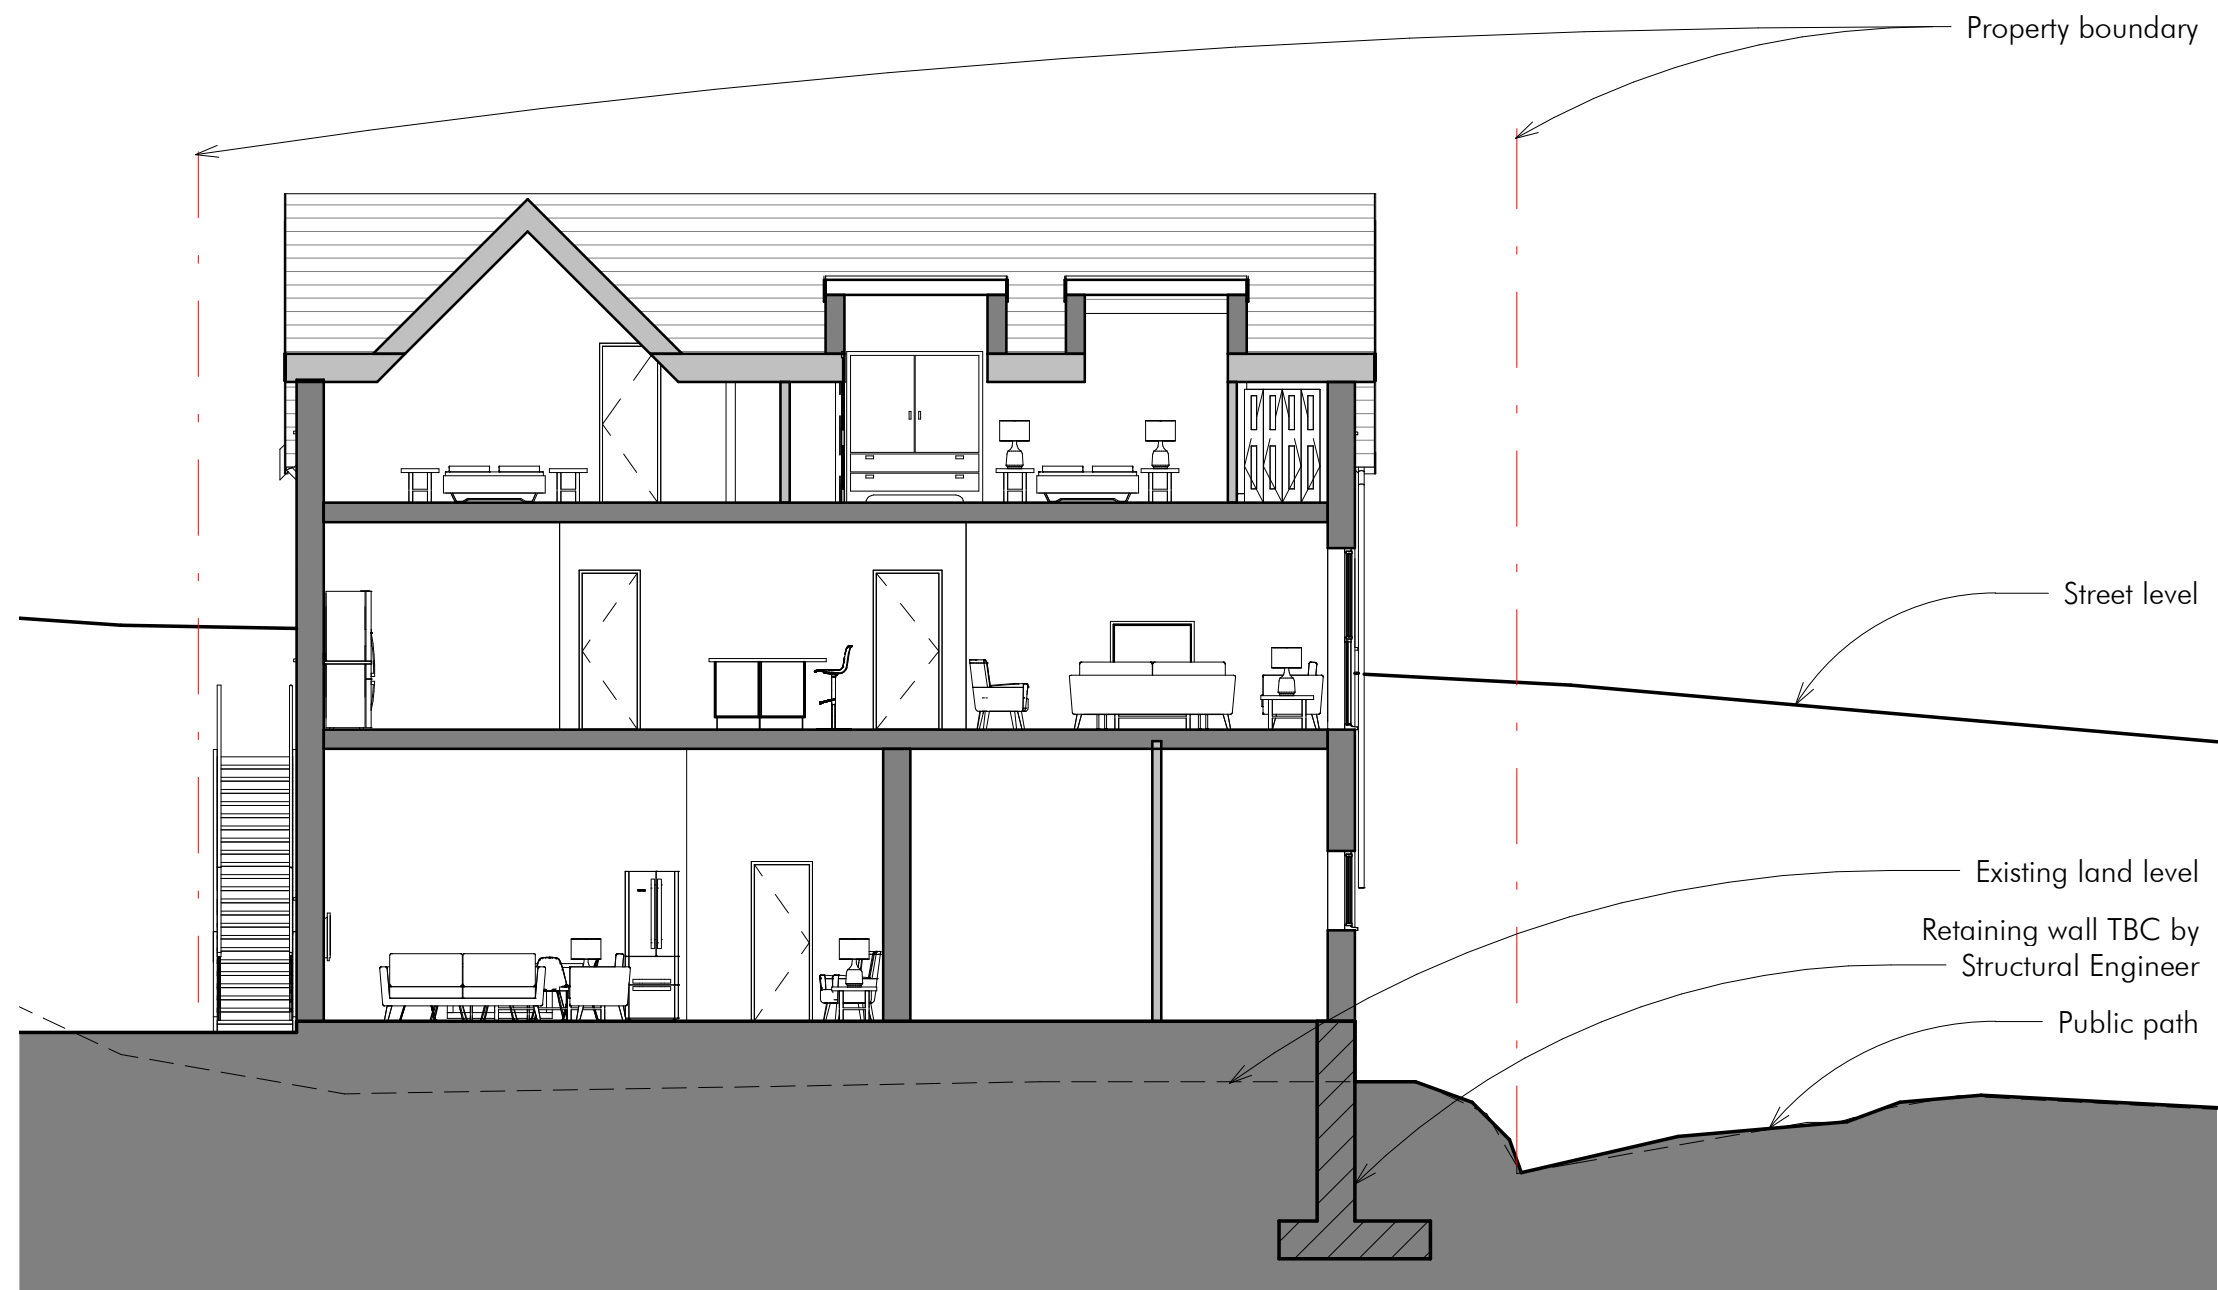

Proposed Cross Section B-B
1:100

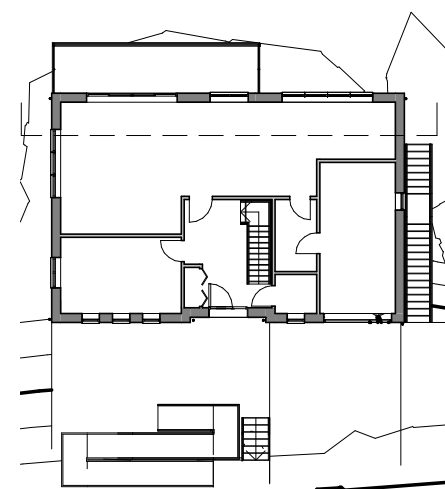

darkin architects

drawing on
experience

www.darkinarchitects.com

CARDIFF 02921 197 196
LLANELLI 01554 778 730
NEATH 01639 383 000

info@darkinarchitects.com

RIBA

Chartered Practice

THIS DRAWING IS THE COPYRIGHT OF DARKIN ARCHITECTS AND MAY NOT BE COPIED, ALTERED OR REPRODUCED IN ANY FORM OR PASSED TO A THIRD PARTY WITHOUT THEIR CONSENT. DIMENSIONS MUST BE CHECKED AND VERIFIED ON SITE AND ANY DISCREPANCIES SHOULD BE REPORTED TO THE ARCHITECT. THIS DRAWING MUST NOT BE SCALED AND SHOULD BE READ IN CONJUNCTION WITH ALL OTHER CONSULTANT'S DRAWINGS. IF IN DOUBT ASK FOR CONFIRMATION.

No.	Description	By	Date
A	Amended Layout	AV	17.06.21

CLIENT

Ian Williams

PROJECT

New Home

PROJECT ADDRESS

1 Ffordd Dinas,
Cwmavon, Neath Port Talbot
SA12 9BS

DRAWING TITLE

Cross Section BB

DRAWN BY	CHECKED BY	© Copyright Darkin Architects 2021
AV	TOM	
PROJECT REF	SCALE	PAPER SIZE
NH340	As indicated	A3
DRAWING	REVISION	DATE
402	A	01.06.2021