

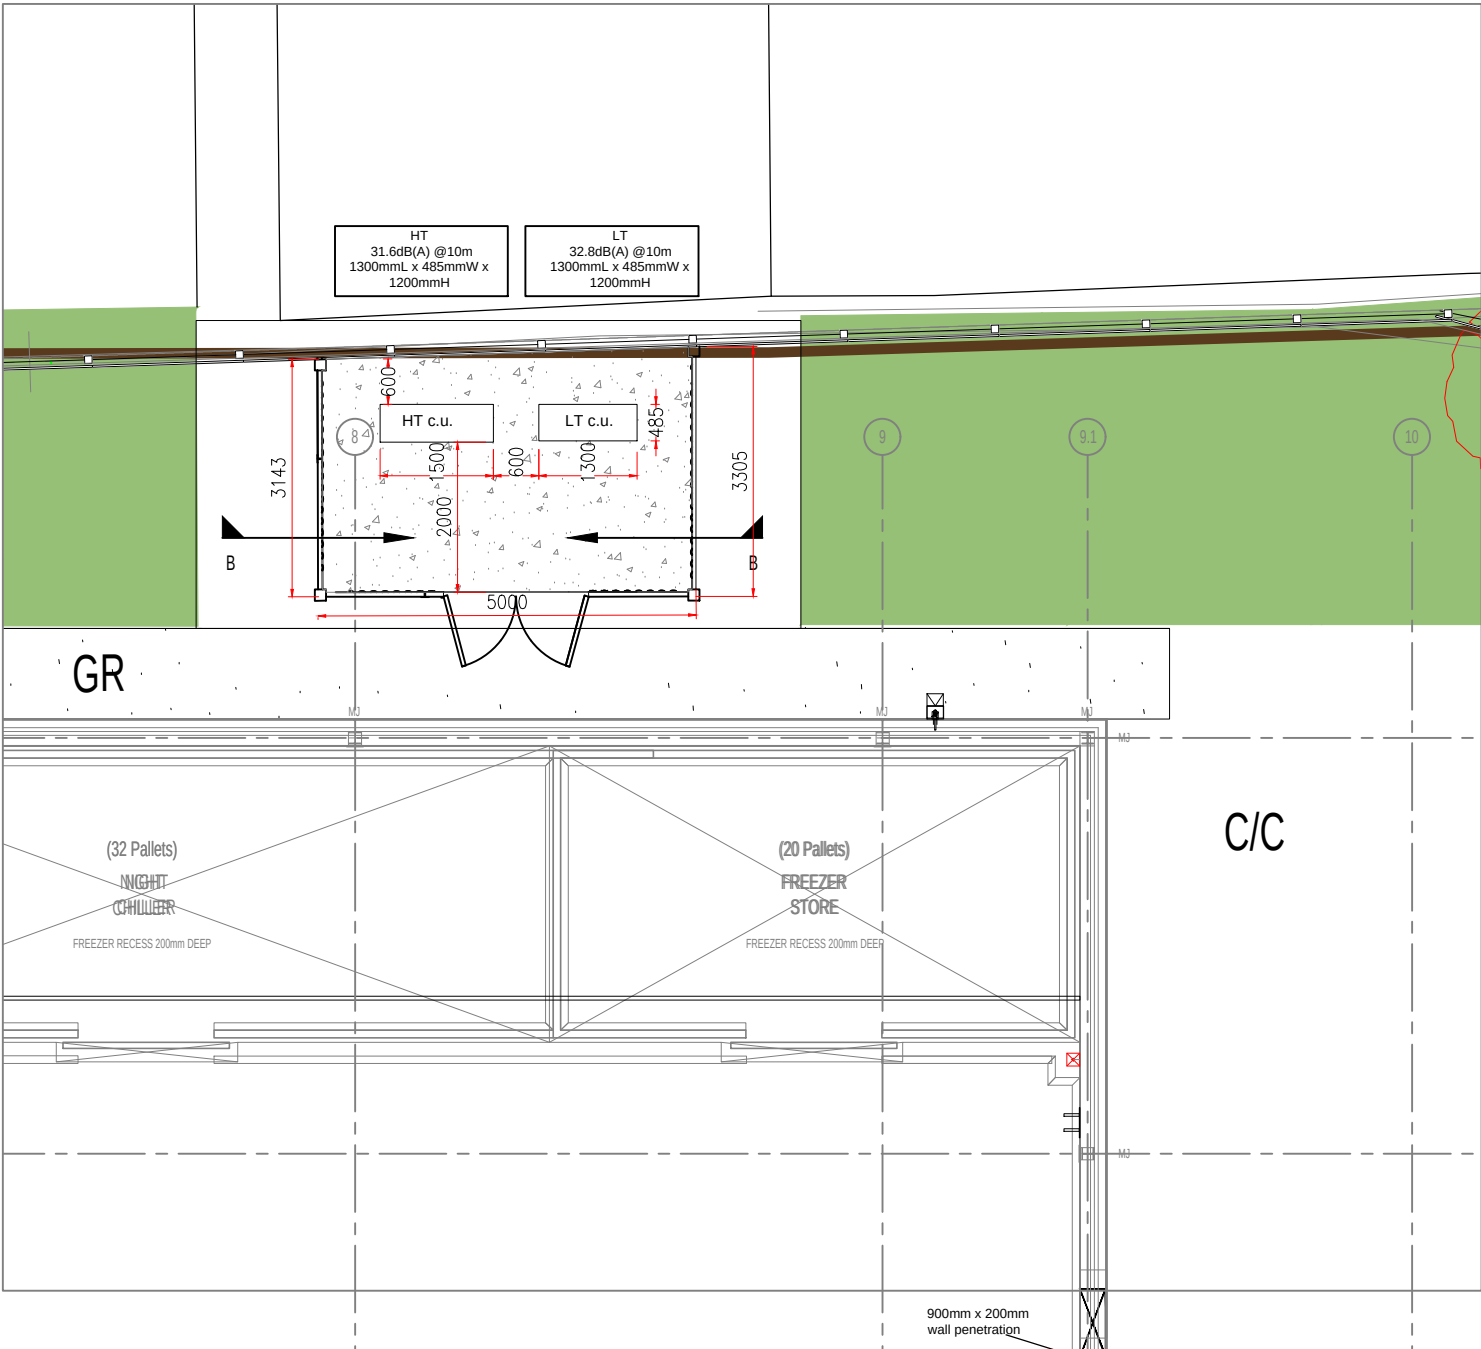
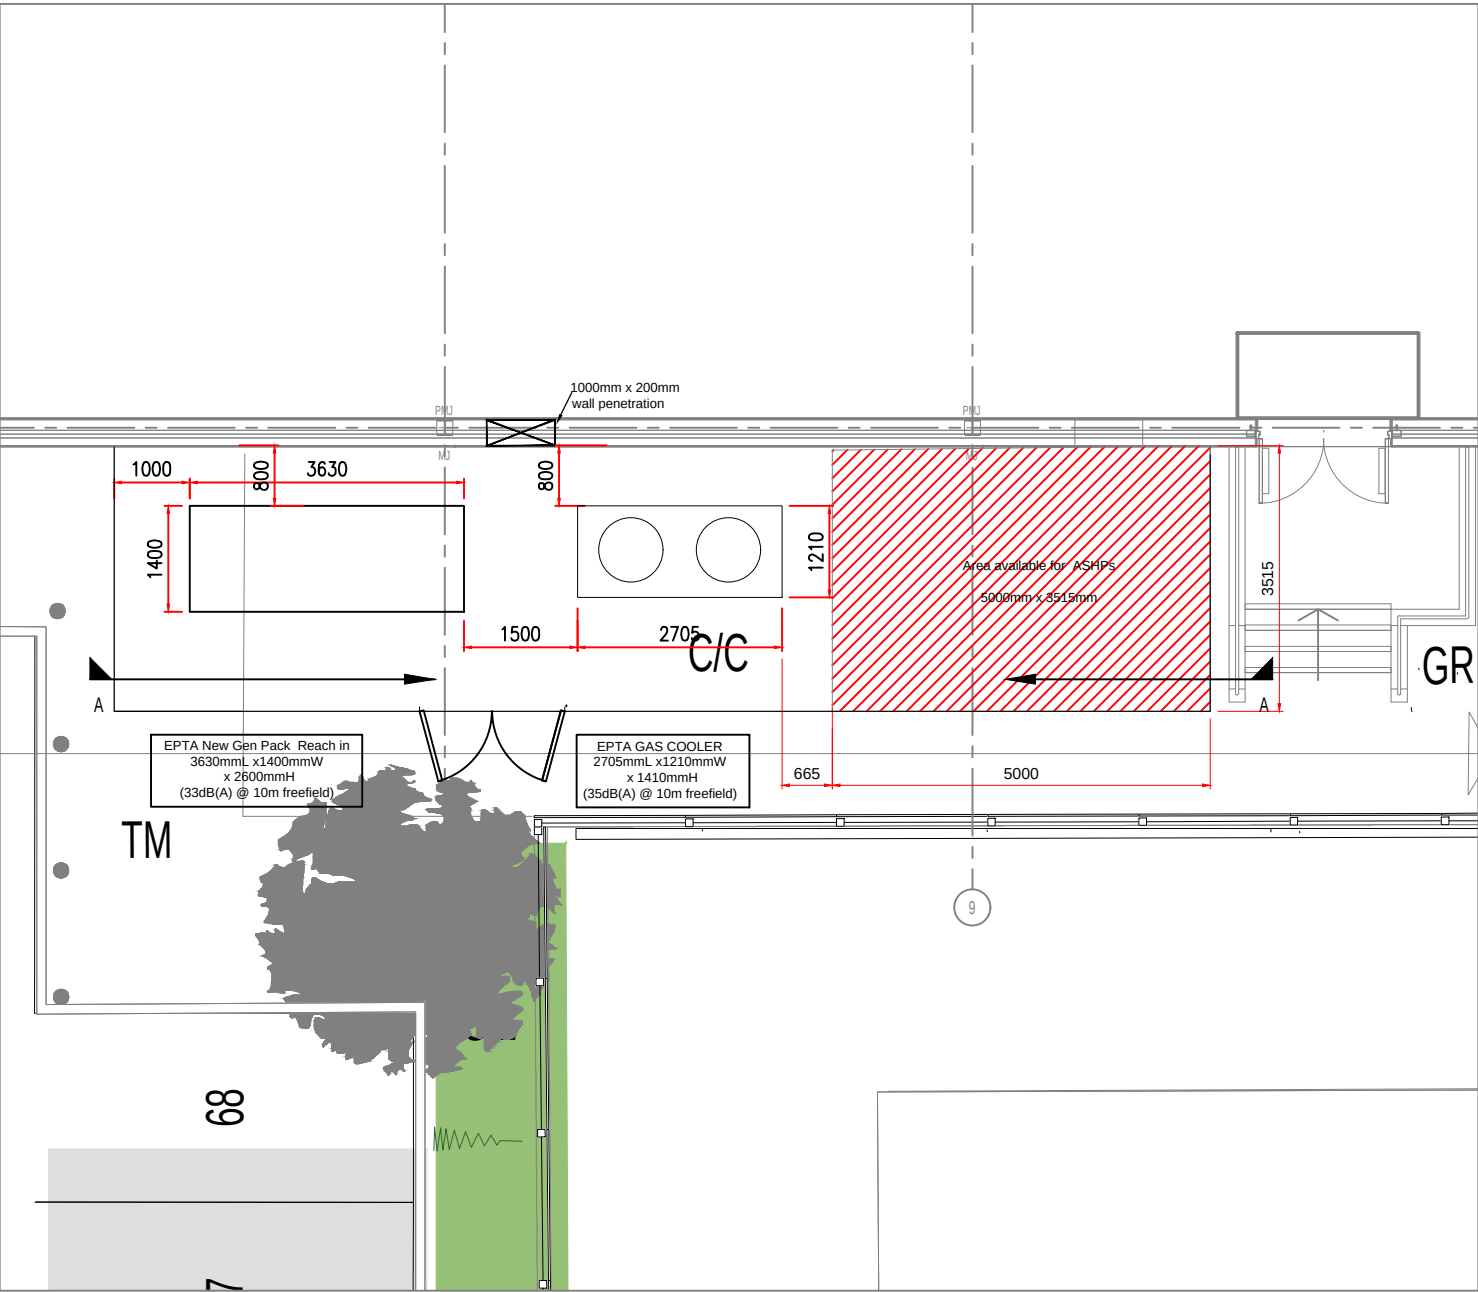
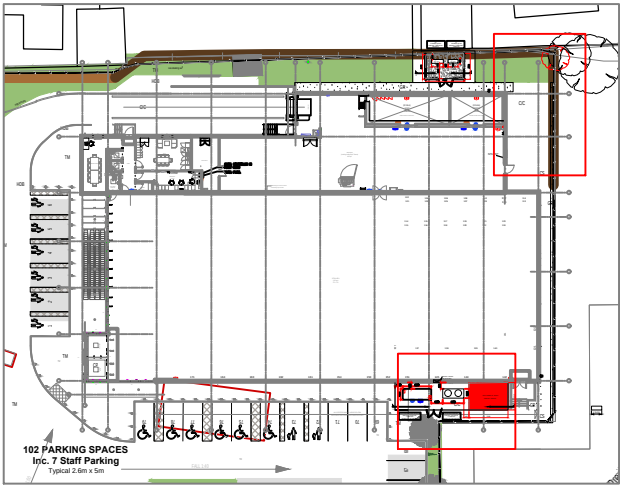


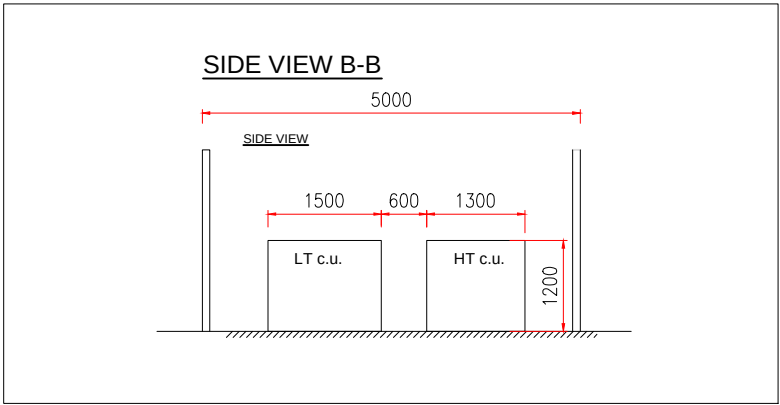

Copyright of K2 Engineering (Cooling) Ltd. Drawings are not to be reproduced in whole or in part without the prior written permission of K2 Engineering (Cooling) Ltd. Do not scale, figured dimensions to be taken from this drawing only. All dimensions are in millimeters unless otherwise stated and to be verified on site before proceeding with work. Any discrepancies to be notified in writing to K2 Engineering (Cooling) Ltd immediately.

CLIENT

ALDI Stores Ltd

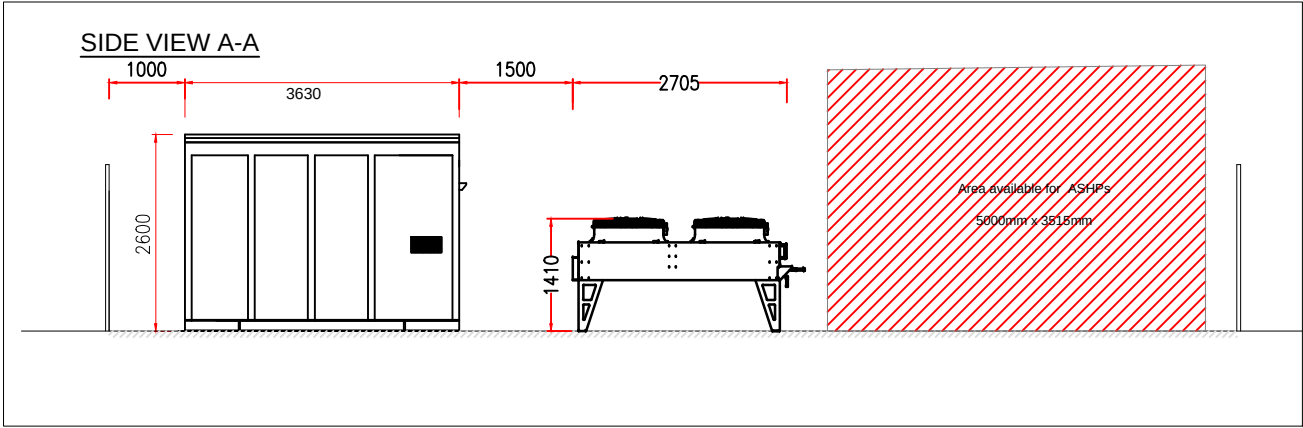

REVISIONS

REV.	DESCRIPTION	DRAWN	APPD.	DATE
-	Original issue.	S.W.	R.P.	17-05-2019
A	Two refrigeration packs added. Internal plant room added.	S.W.	R.P.	17-05-2019
B	Internal plant room removed.	S.W.	R.P.	17-05-2019
C	Plant layout enlarged and updated.	K.R.	R.P.	18-01-2021
D	Plant area and layout revised.	K.R.	R.P.	12-05-2021
D	HT and LT area relocated. .	K.R.	R.P.	21-05-2021

PROJECT

Aldi Neath

DRAWING TITLE

Plant Compound

DRAWING NUMBER

1463-R6

Rev

E

SCALE


1:100

SHEET SIZE

A3

STATUS

INFORMATION

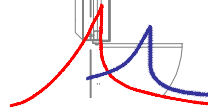

K2 Engineering (Cooling) Ltd
2 The Parade
Brighton Road
Burgh Heath, Surrey
KT20 6AT

K2 Engineering (Cooling) Ltd
Specialists in Refrigeration and
Air Conditioning

Tel: +44 (0) 20 8394 0900
Email: david@k2cooling.com