


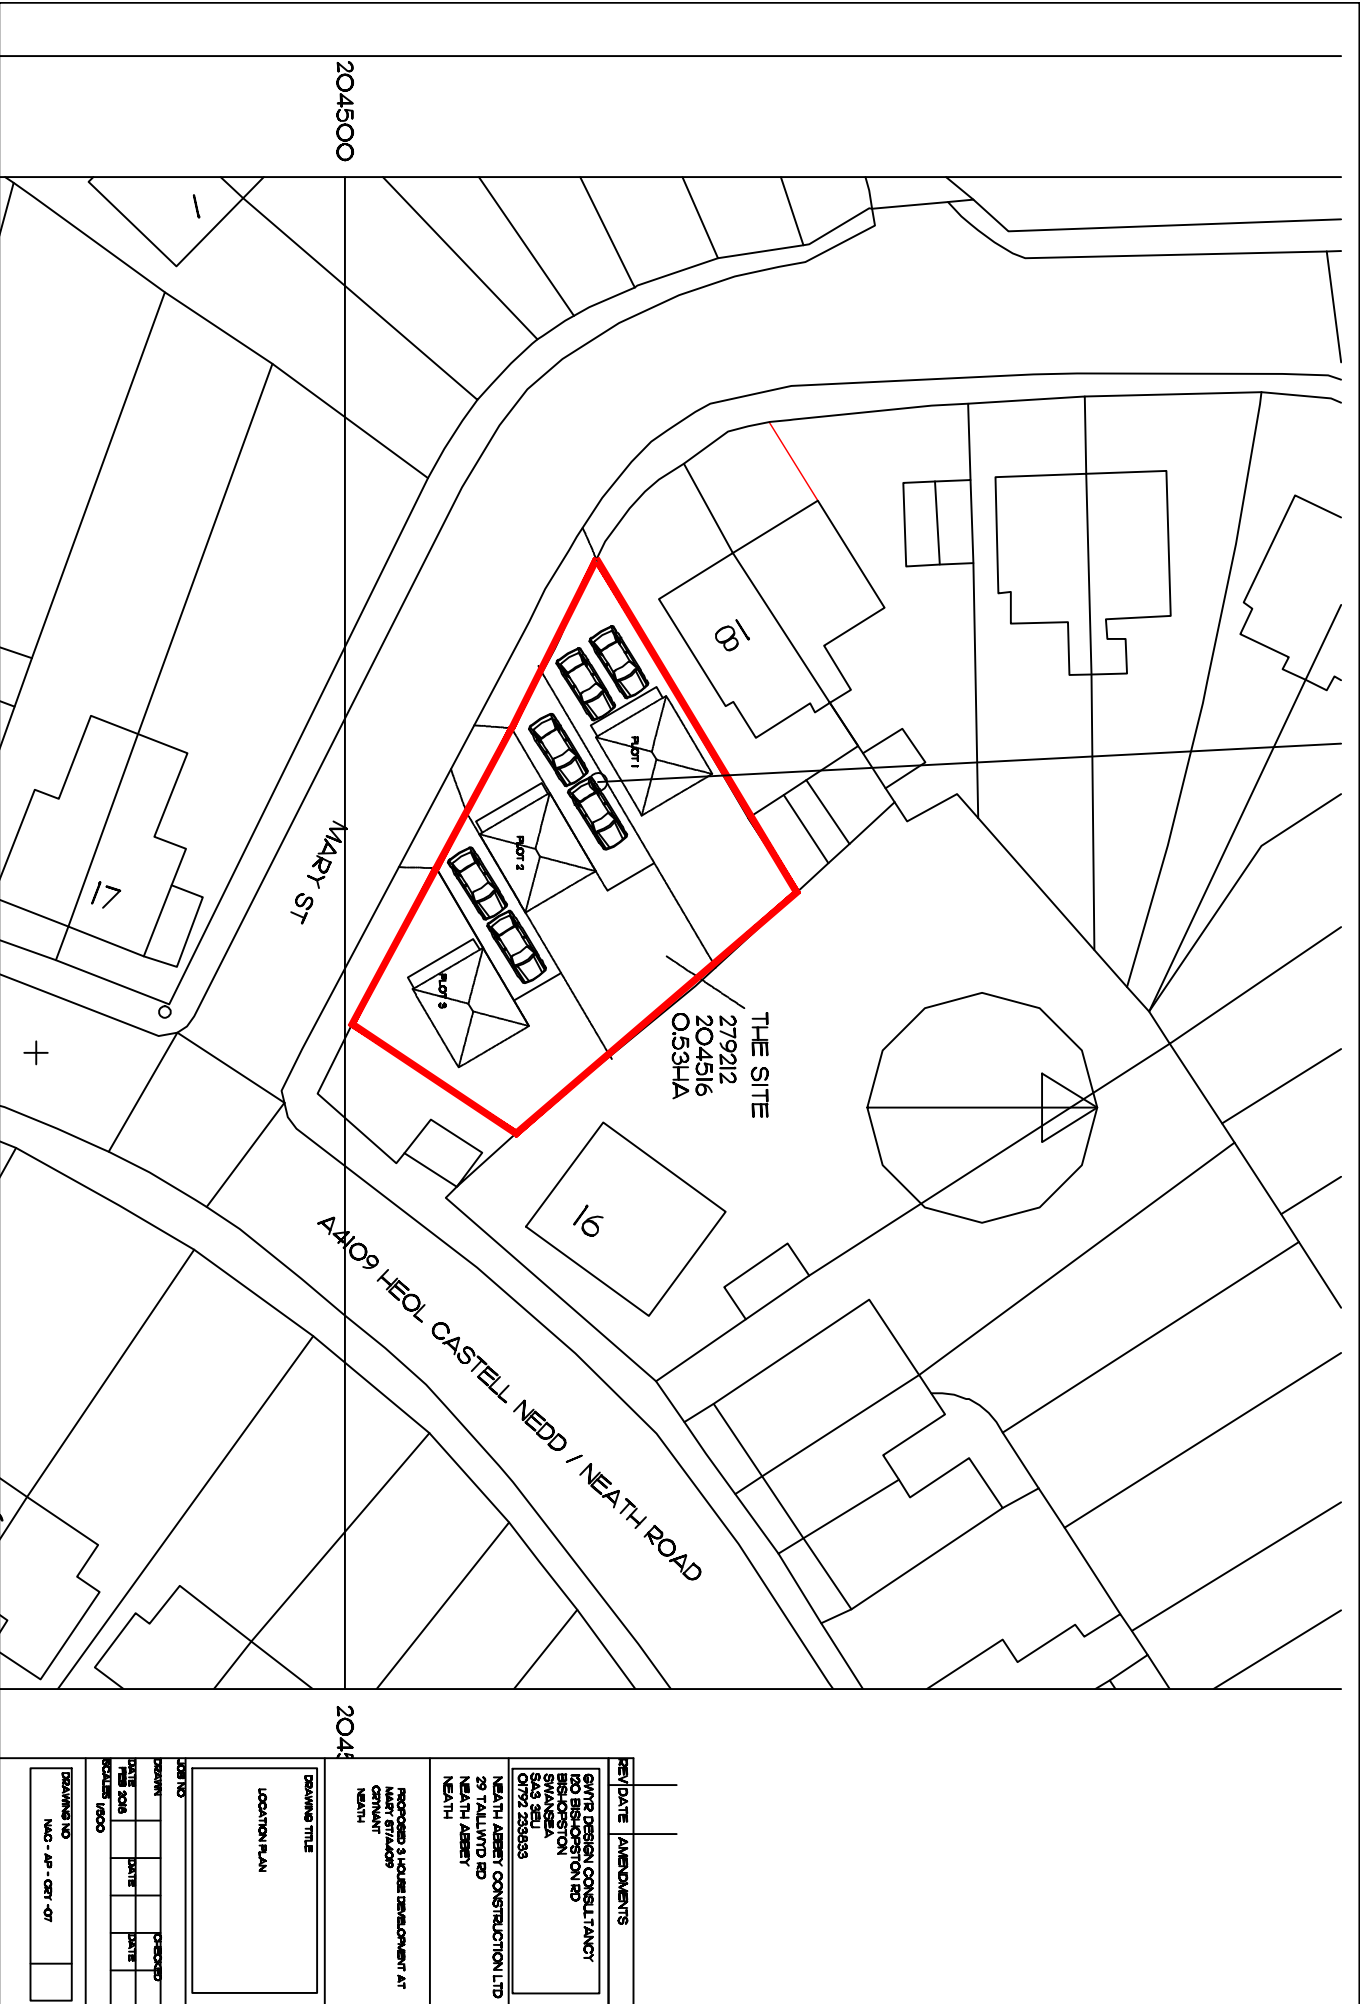

REV	DATE	AMENDMENTS
-----	------	------------

GWTS DESIGN CONSULTANCY
120 BISHOPSTON RD
BISHOPSTON
SWANSEA
SA5 2EL
01792 255833

NEATH ABBEY CONSTRUCTION LTD
29 TALLWYD RD
NEATH ABBEY
NEATH

PROPOSED 3 HOUSE DEVELOPMENT AT
MARY ST/ A4109
OWNER
NEATH

DRAWING TITLE

LOCATION PLAN

DATE	SCALE	DATE	DATE
DATE	SCALE	DATE	DATE

DRAWING NO
MAC - AP - CDT - 07