



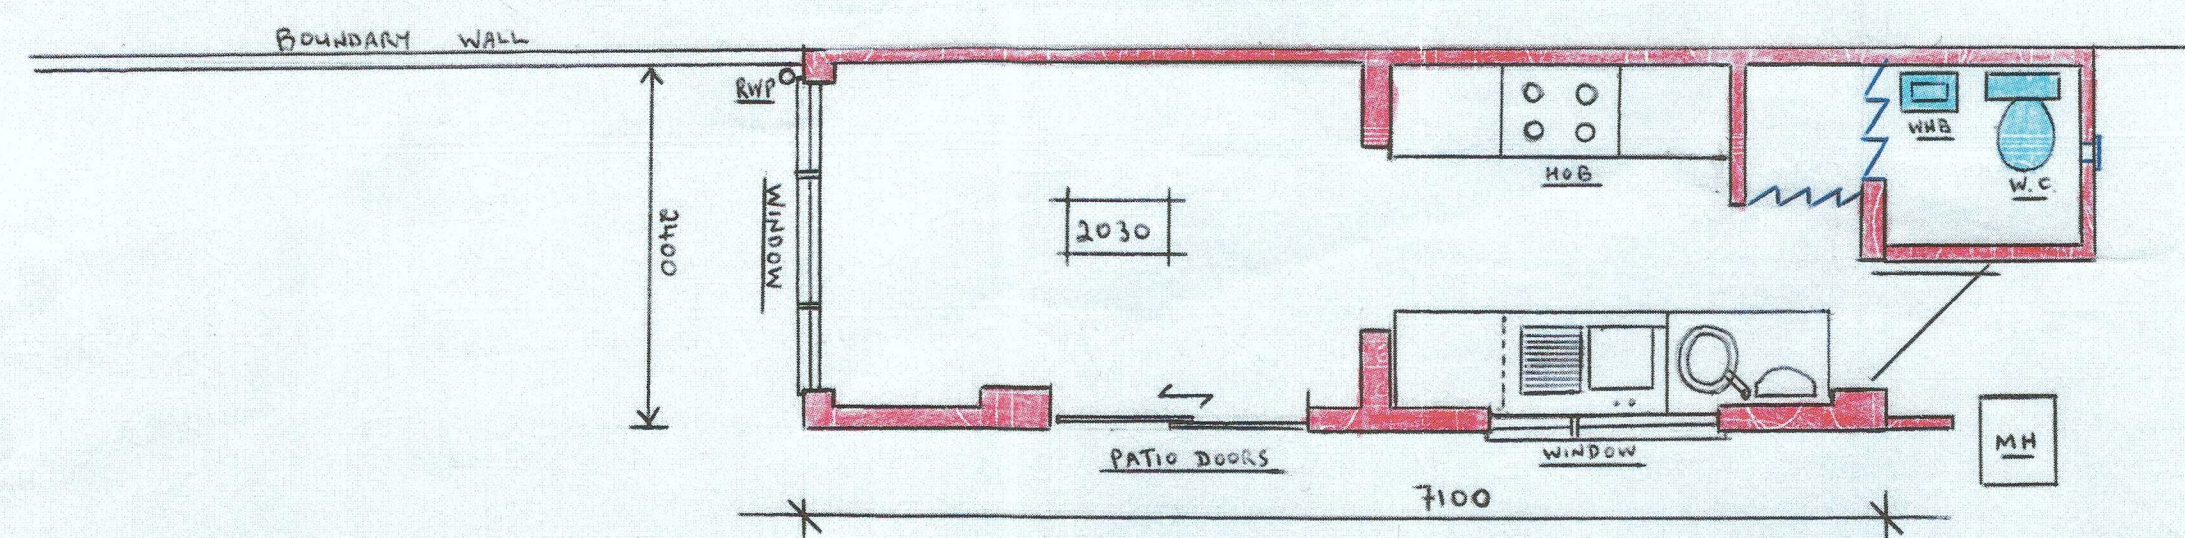

EXISTING GROUND FLOOR PLAN
1:50

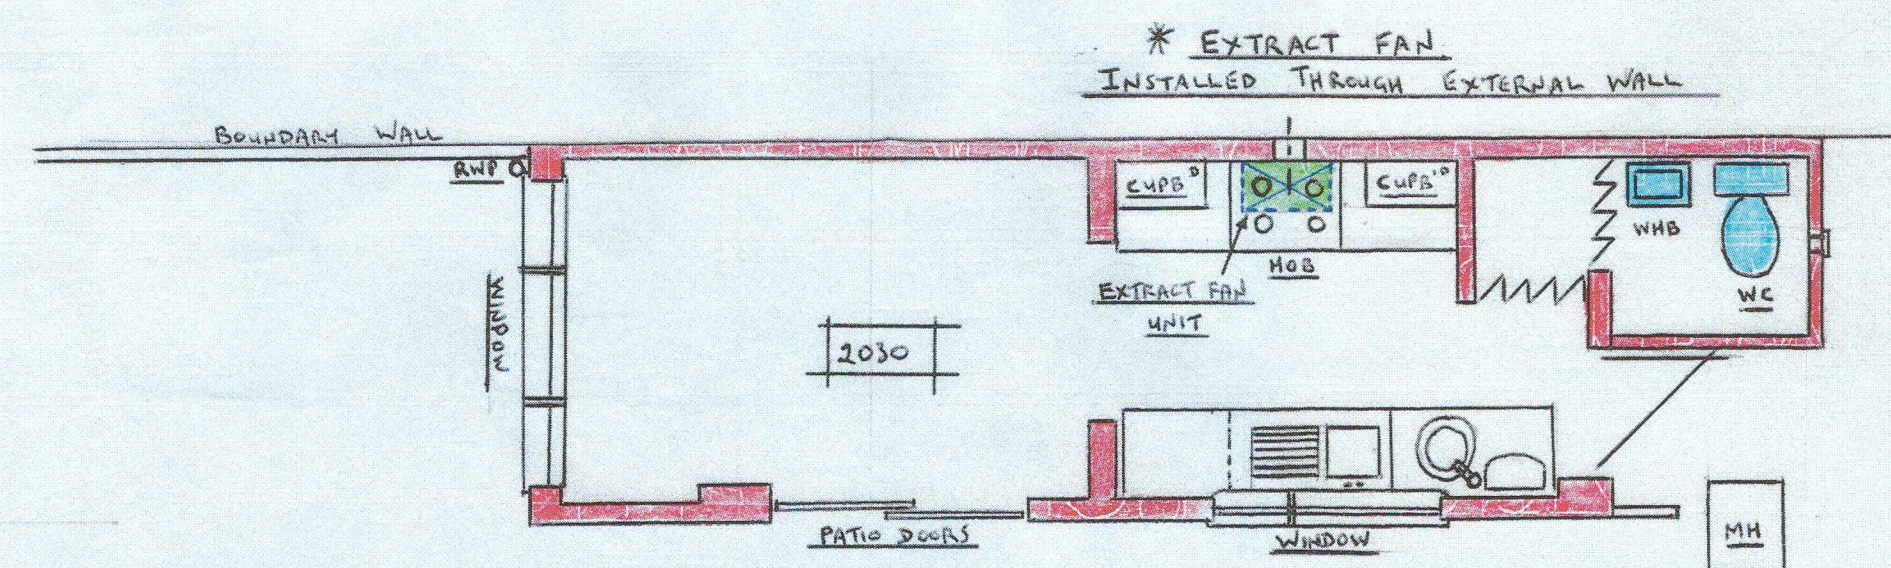

PROPOSED GROUND FLOOR PLAN 1:50

EXTRACT FAN

THE EXTRACT FAN (FOR GENERAL VENTILATION ONLY) TO BE FITTED INCORPORATED TO MANUFACTURERS INSTRUCTIONS BY SPECIALIST/QUALIFIED PERSON


THE COOKER HEAD SHOULD BE PLACED AT A HEIGHT BETWEEN 650 mm & 750 mm ABOVE WORKTOP LEVEL

DUCTED FAN TO BE 150 mm ϕ ALUMINIUM FLEXIBLE PIPE/DUCT MUST ALWAYS BE VENTED TO OUTSIDE AIR-SPACE

WATER FILTRATION


WATER FILTRATION (IF REQUIRED) TO BE PROVIDED BY INCORPORATING "OSMO WATER-FILTER (MAKING/PRODUCING FOOD) WHICH WHEN INSTALLED CONNECTS TO EXISTING RISING-MAIN SYSTEM

THIS PROCESS REMOVES CONTAMINATION FROM UNFILTERED WATER AND PRODUCES FRESH WATER CALLED PERMEATE

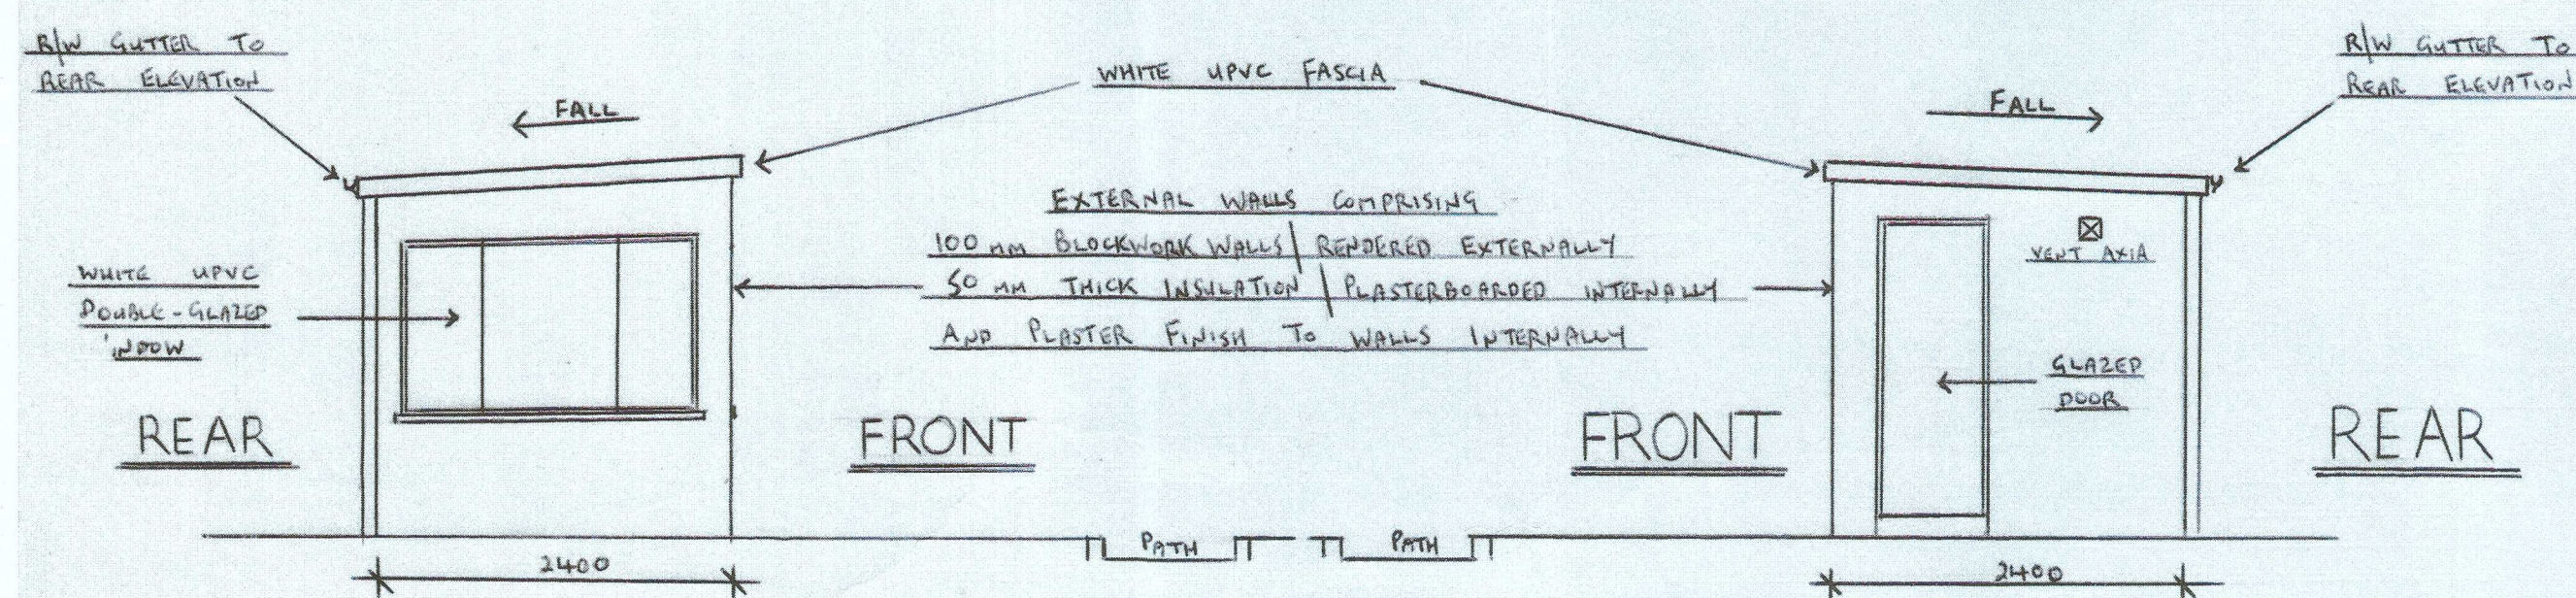

EXISTING END (SOUTH) ELEVATION


1:50

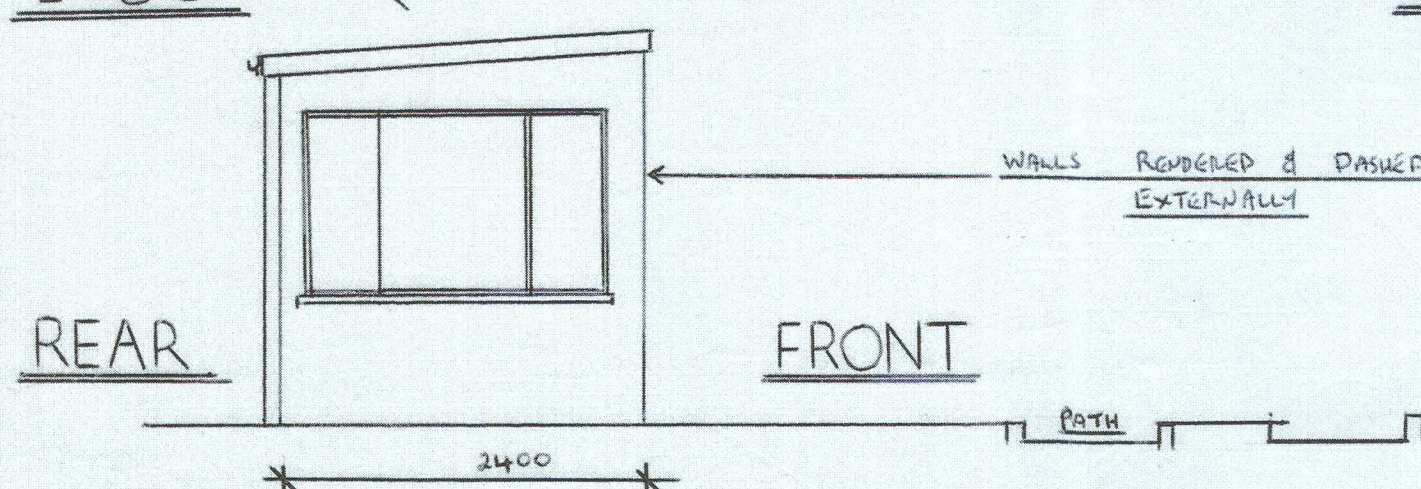


PROPOSED END ELEVATION (SOUTH)
1:50

EXISTING END (NORTH) ELEVATION

1:50

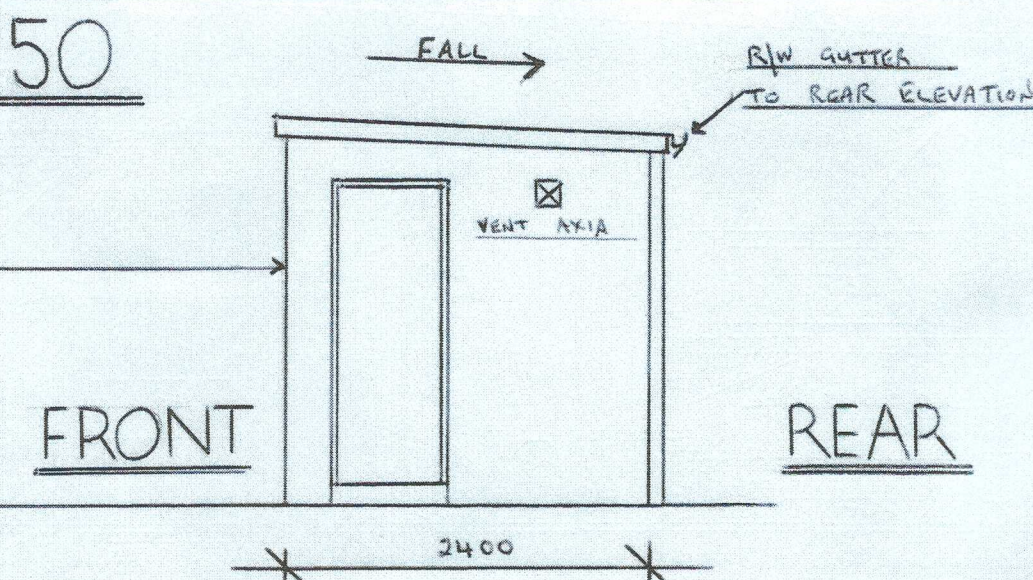


PROPOSED END (NORTH) ELEVATION
1:50

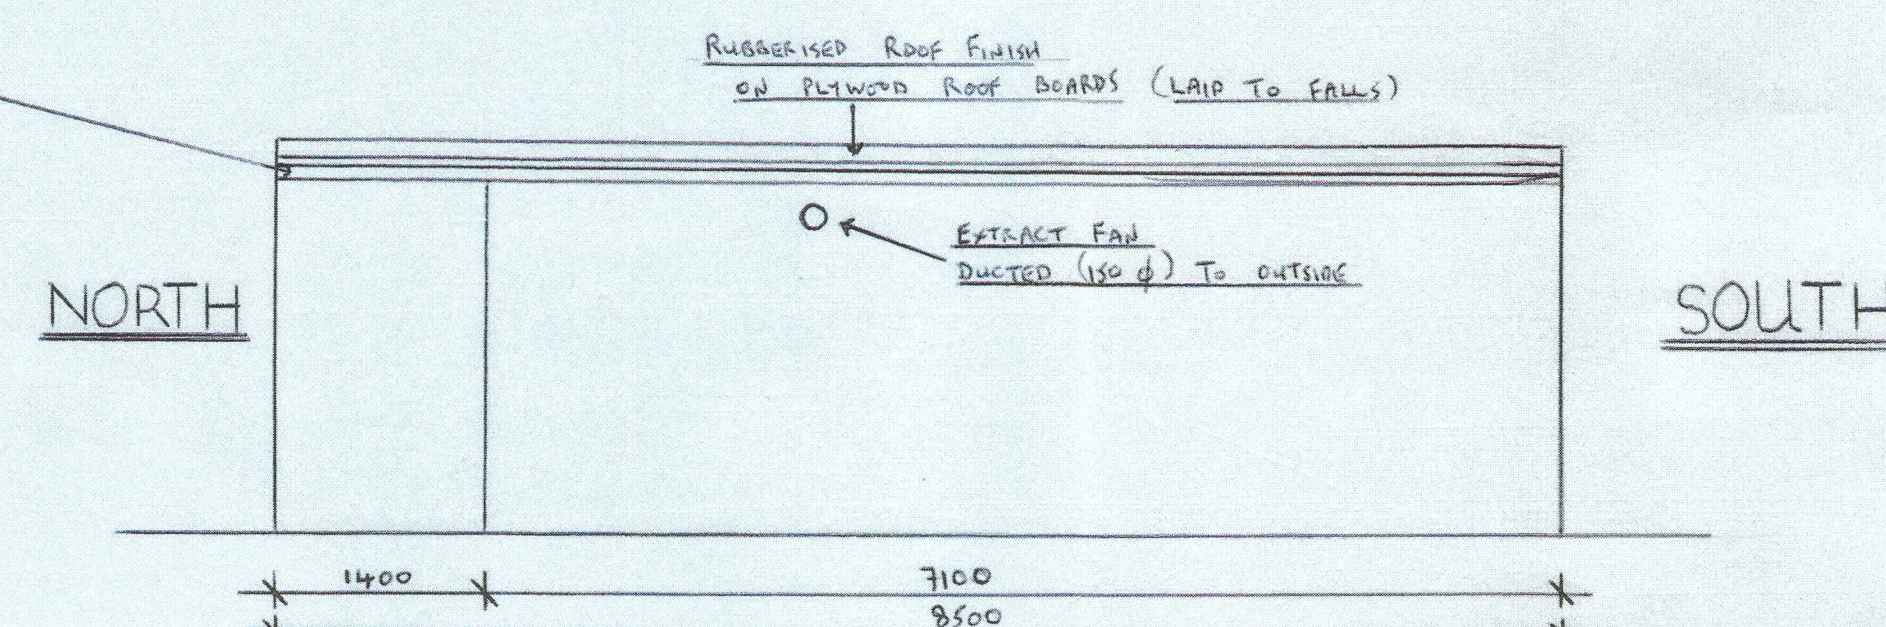


PROPOSED REAR (WEST) ELEV.

1:50


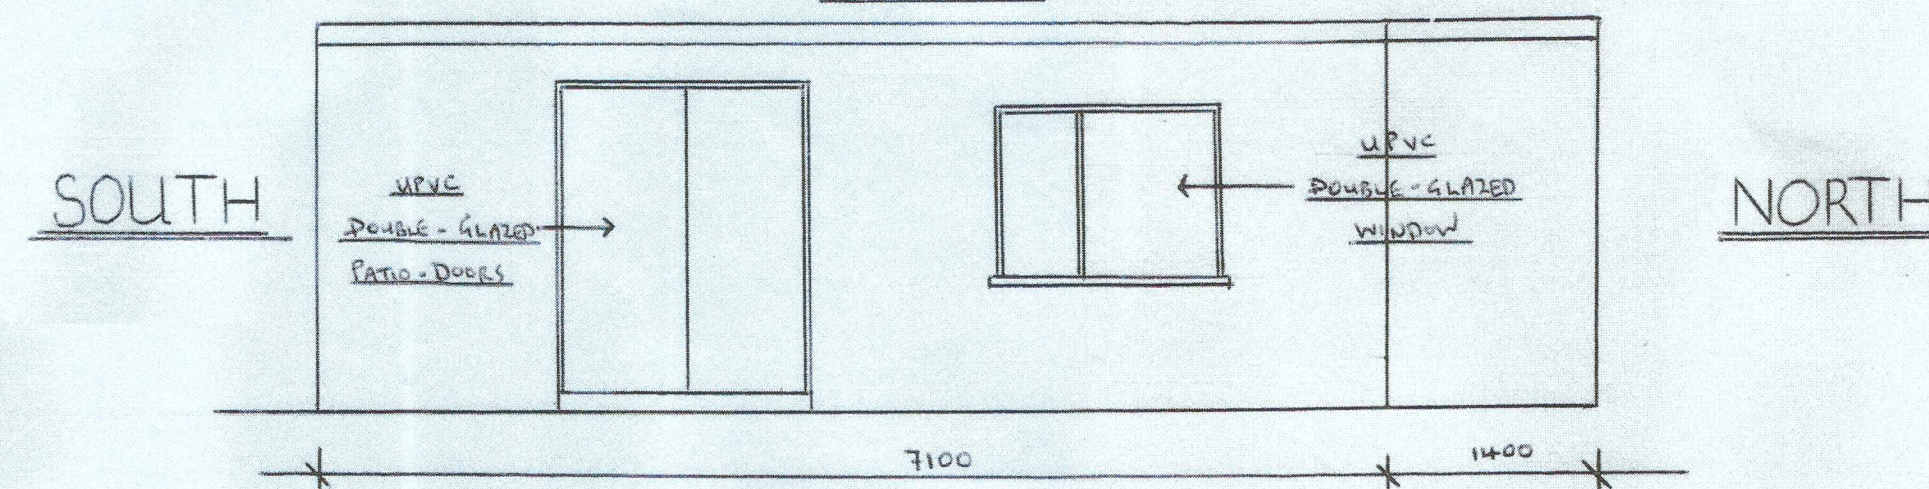


EXISTING & PROPOSED FRONT (EAST) ELEVATION 1:50

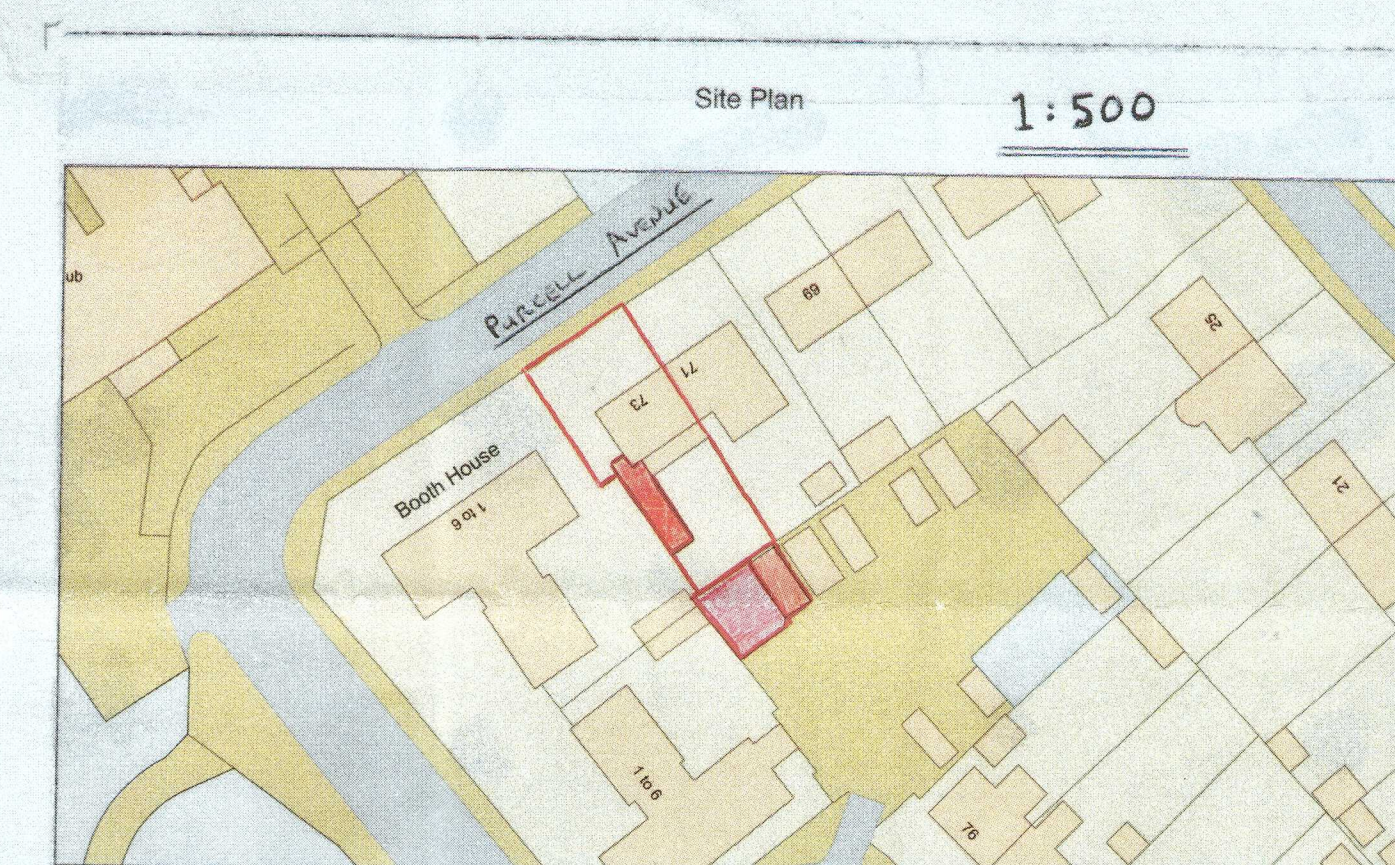

BLOCK PLAN 1:500

DETAIL OF 'REAR' TAKE-AWAY COLLECTION AREA 1:100

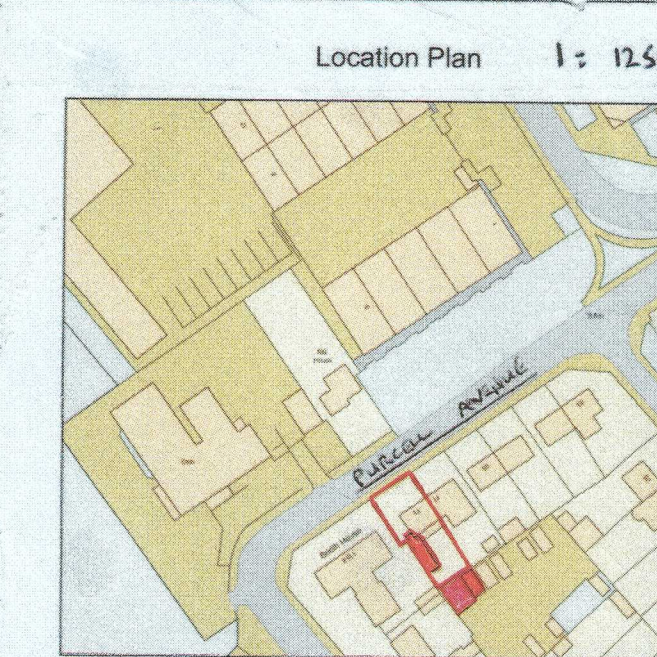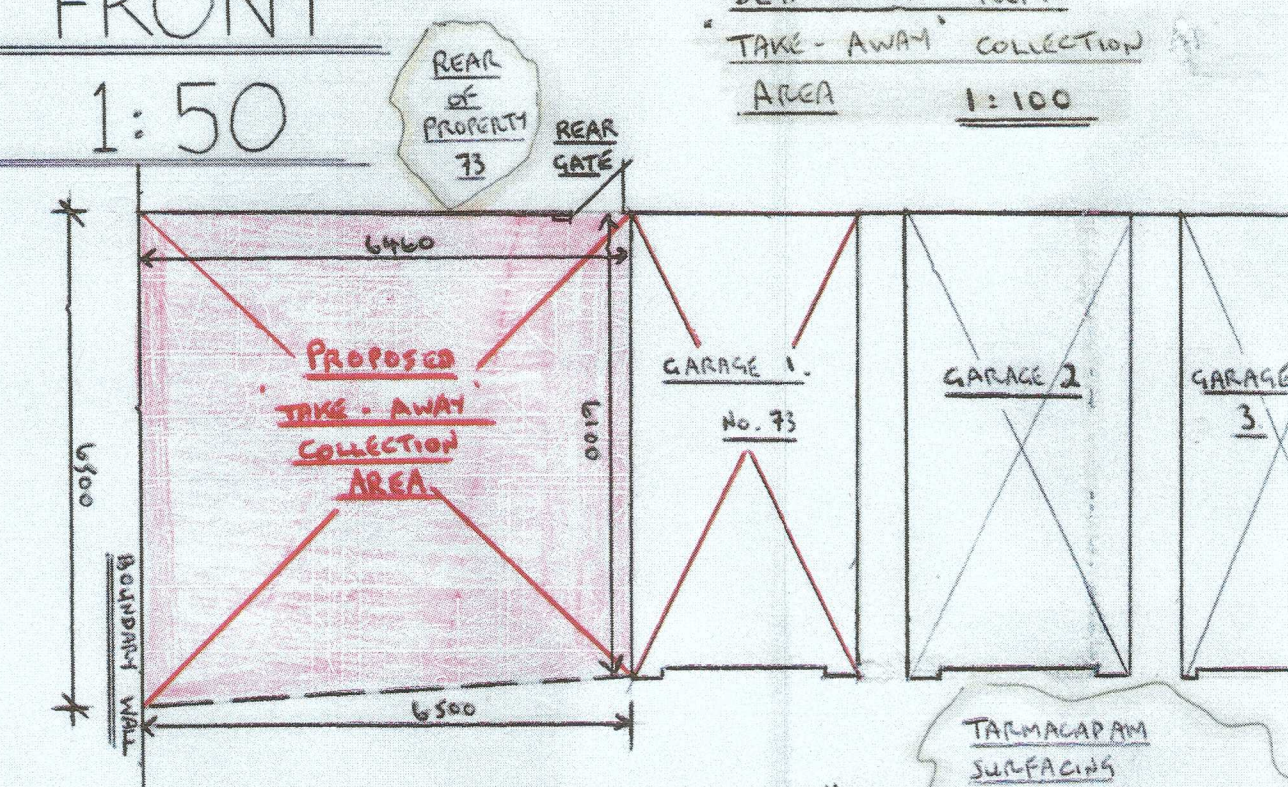

LOCATION PLAN 1:1250

PROPOSED TAKE-AWAY/COLLECTION FACILITY "PAMMIE'S TRADITIONAL - INDIAN - CUISINE"
AT REAR OF 73 PURCELL AVENUE, SANDFIELDS - ESTATE, ABERAVON FOR MR. A. BARFOOT

SCALES : 1:50, 1:500, 1:1250

SHEET 1 OF 1