


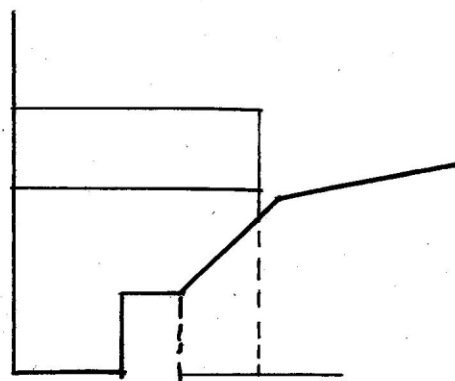
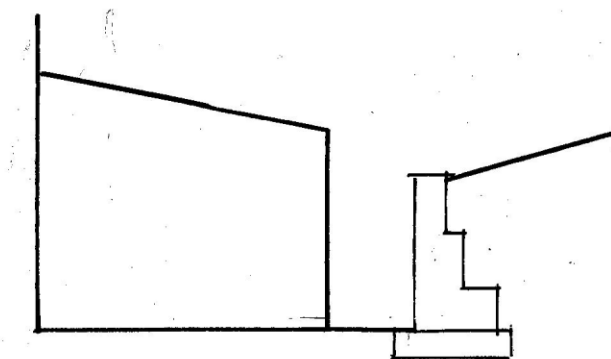


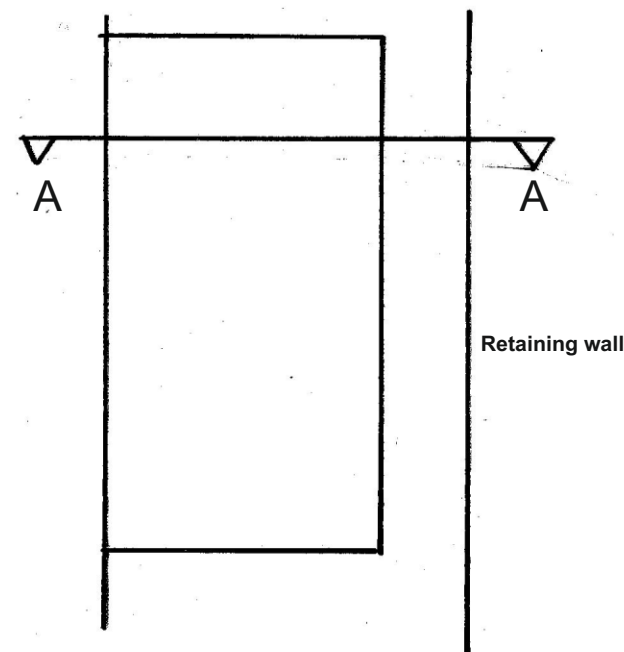




Existing Cross Section A - A.

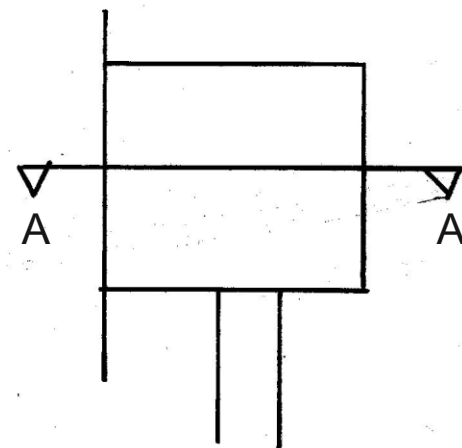

Proposed Section A - A.

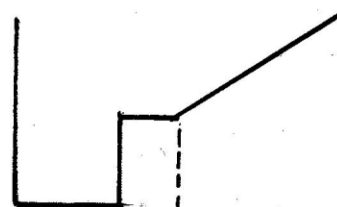

Existing Section B - B

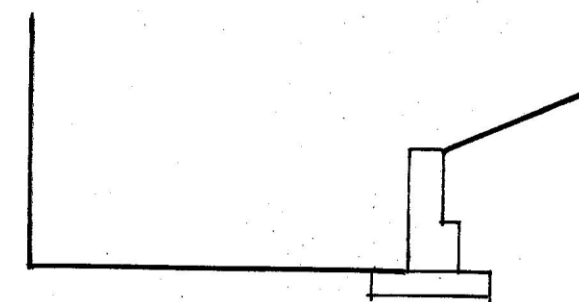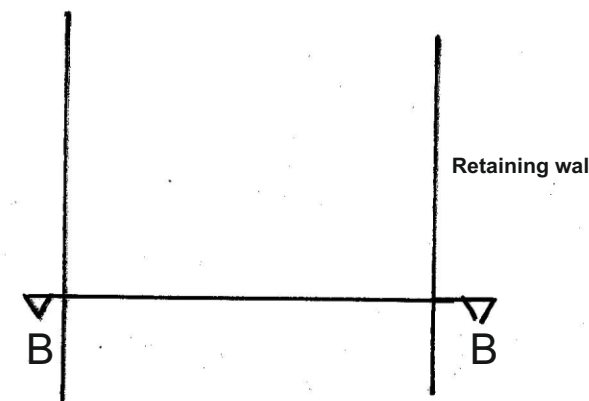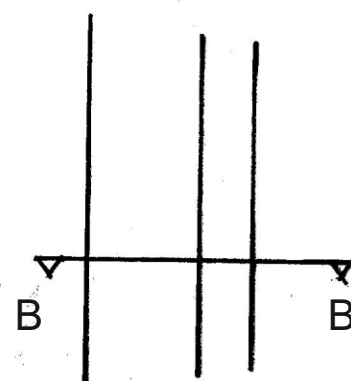

Proposed Section B - B.

Ron Bagshaw & Associates Ltd.

Architectural Design & Planning Consultants



Wood Field House
1b Rosser Terrace
Cilfrew
Neath, SA10 8LH

Contact Details -
01639 632822 (Office)
07870 863859 (Mobile)
mail@ronbagshaw.co.uk

Drawing No: AT/2021/09

Scale: 1:100 @ A3

Date: March 2021

Notes/Revisions

Proposal: Retaining wall

Location: Crugwyllt Fawr Farm, Margam, Port Talbot.

Client: Mrs Alison Thomas - same address

Title: Sections.