


NOTE: Due to lack of permeability on site surface water will need to be connected to existing highway drainage system

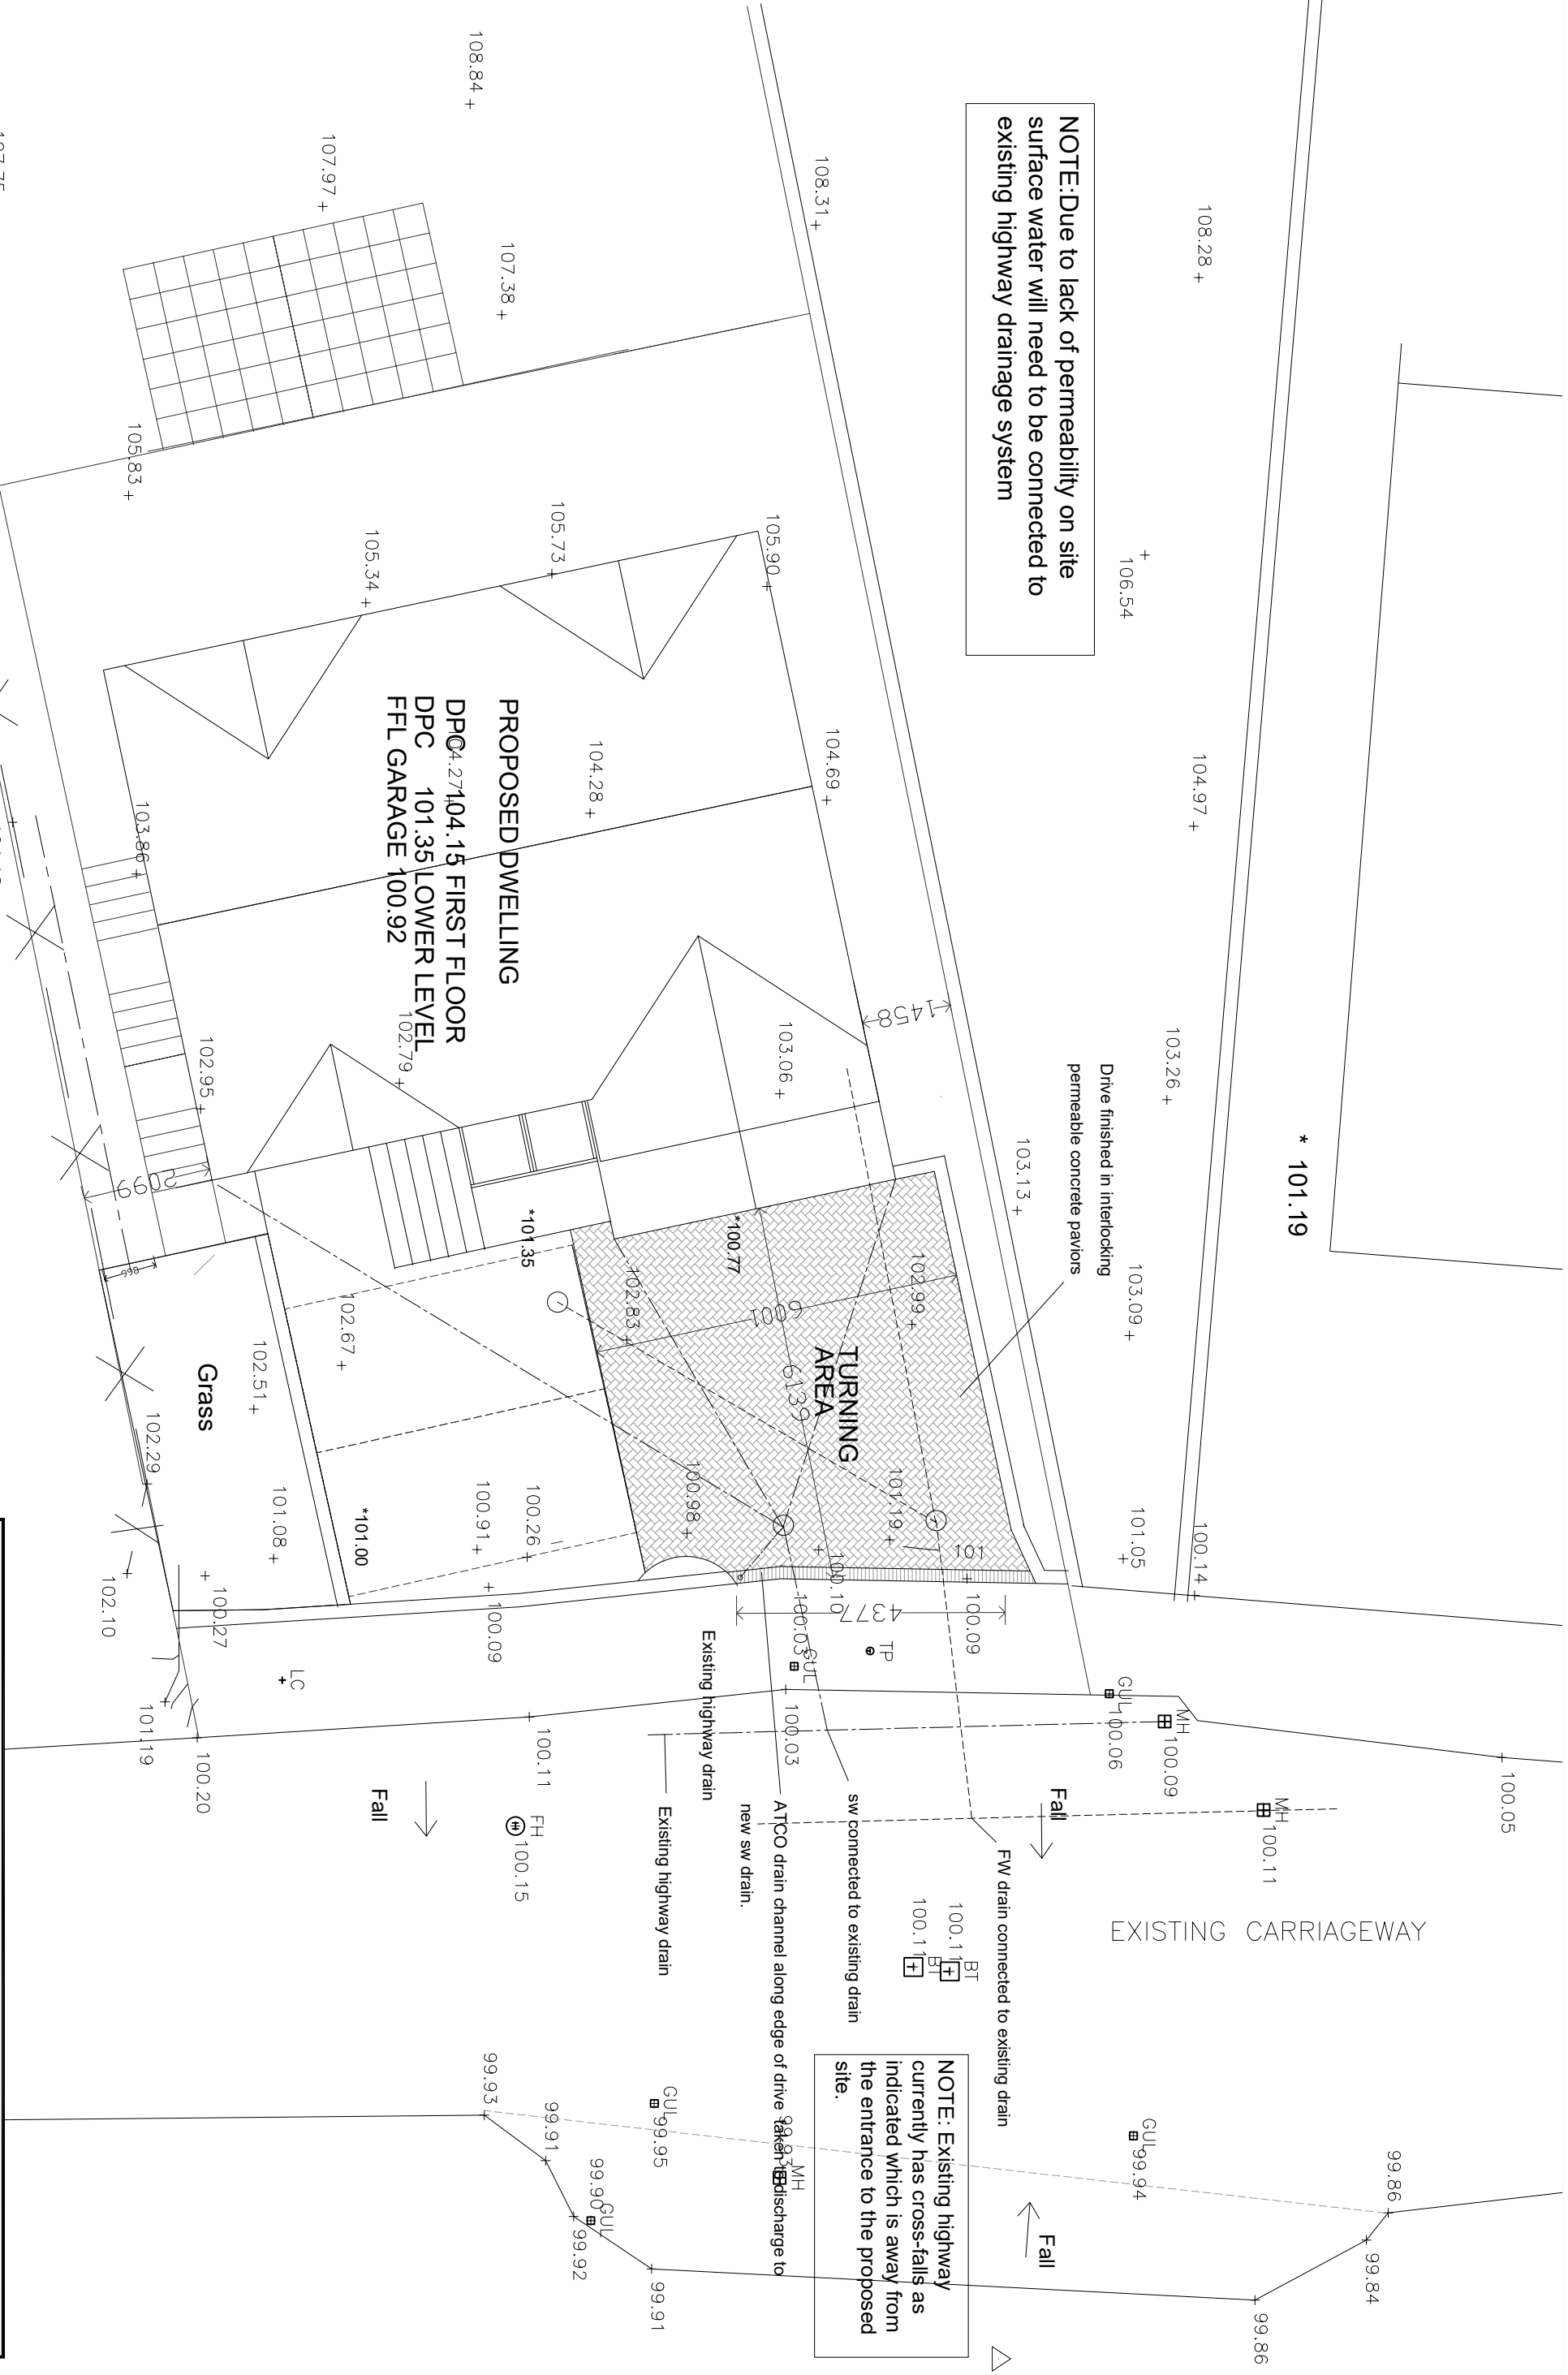

k.j. Iloyd
ADDIP, RIBA
CHARTERED ARCHITECT

49 Coed Y Pla, Llanbradach
Caerphilly, CF83 3PT

PROJECT
PROPOSED RESIDENTIAL DEVELOPMENT
AT
PLOT 5 LAND ADJOINING 99 NEATH ROAD
SAIT 4AN

SCALE
1:100@A3
DRAWN
KL

DATE
JUNE 2021
DRG. NO.
DR.01

DRAWING
PROPOSED DRAINAGE