

RETROSPECTIVE CONSENT FOR AN

OUT BUILDING AND BOUNDARY FOR

NEW PARCEL OF LAND ENCLOSURE

AT

28 WESTLANDS, BAGLAN MOORS


PORT TILBOT

FOR

MR CHRIS HARRY

JUNE 2021


REMOVE EXISTING FENCE
3.40 EXTENDED AREA UP TO
NEW ROCK FACED WALL

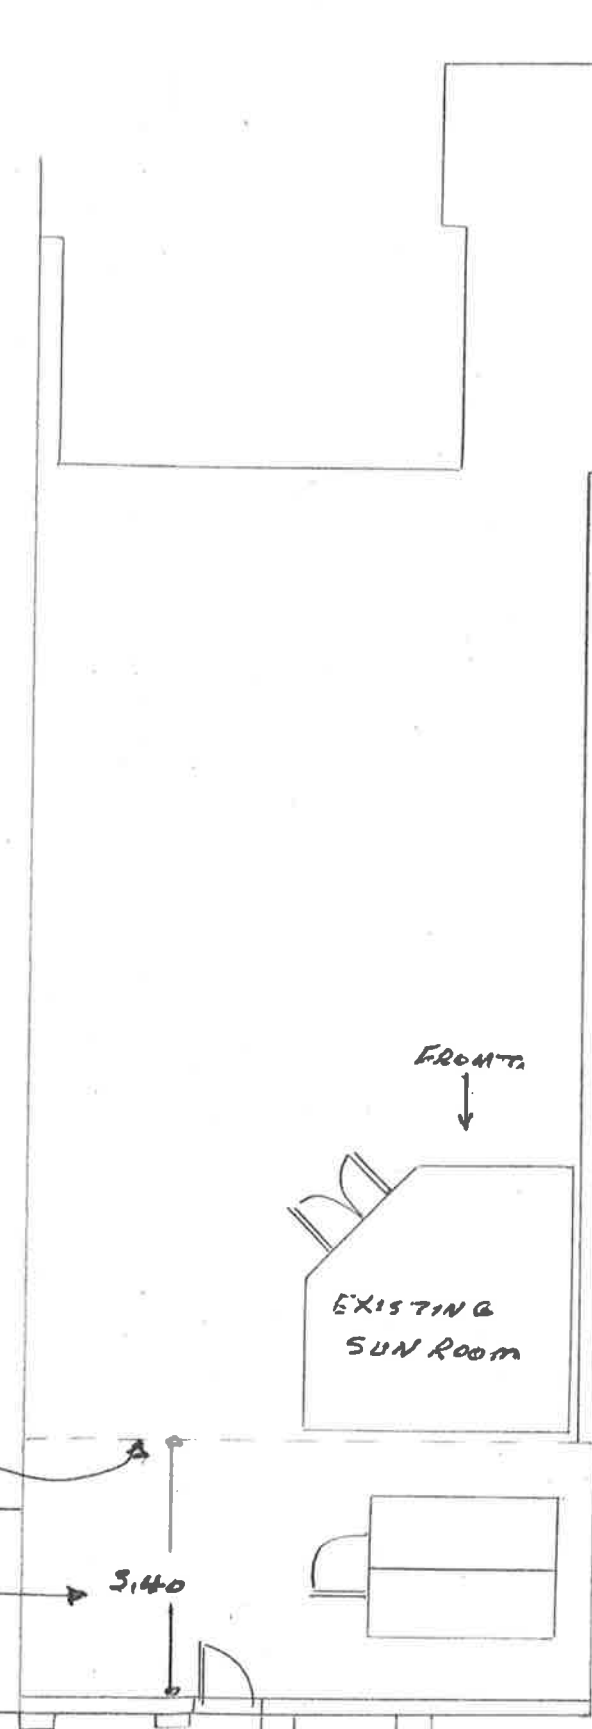


NEW 1.80 HEIGHT
TIMBER FENCE
FORMING DOG ENCLOSURE

EXISTING SHED IN
NEW AREA SEE
1:50 DETAILS


DETAILS OF REAR GARDEN 1:100

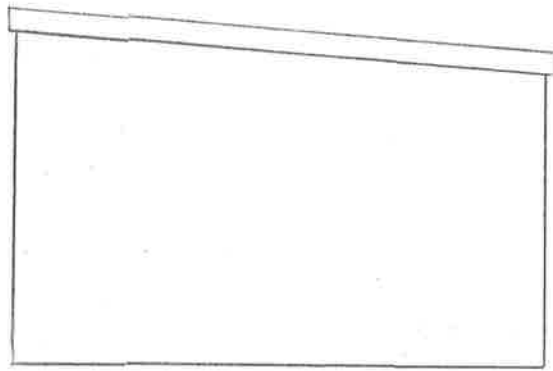


REAR ELEVATION

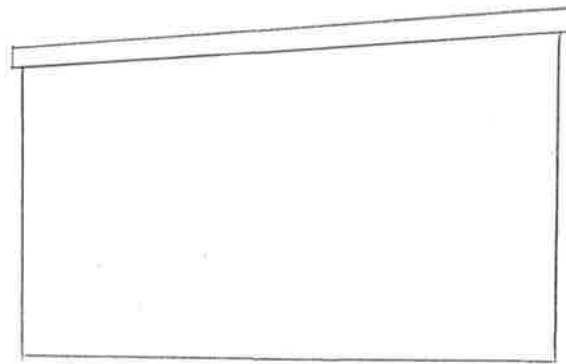

LEFT SIDE ELEVATION

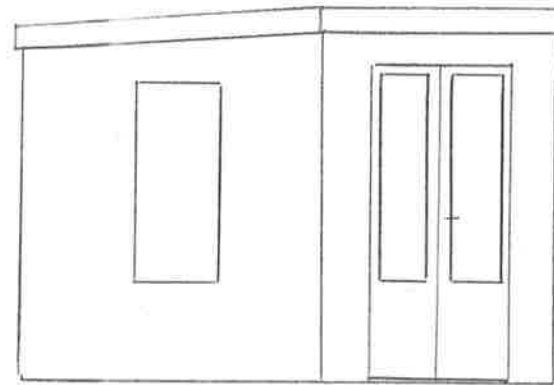

FRONT ELEVATION

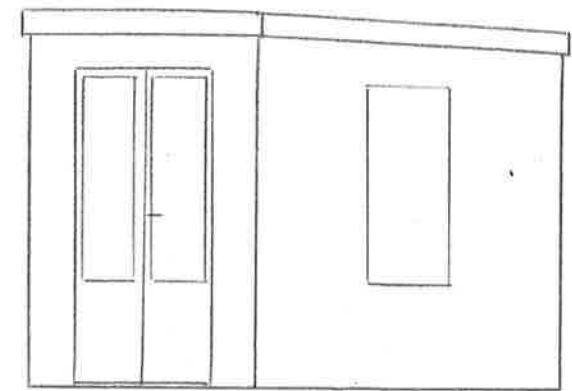

RIGHT SIDE ELEVATION




SUN ROOM




FRONT

DETAIL OF EXISTING SUN ROOM


SCALE 1:50

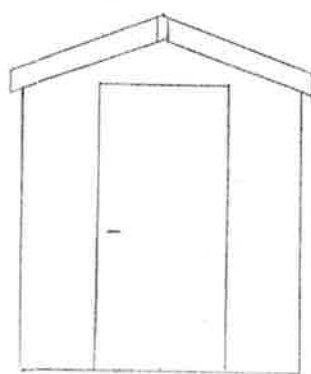


FRONT ELEVATION

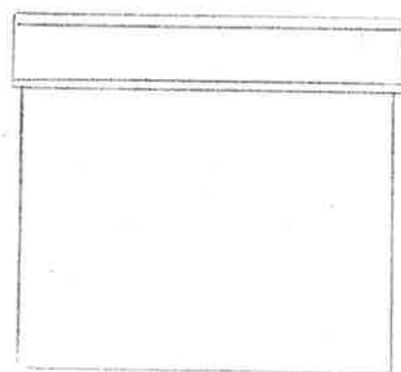


RIGHT SIDE ELEVATION

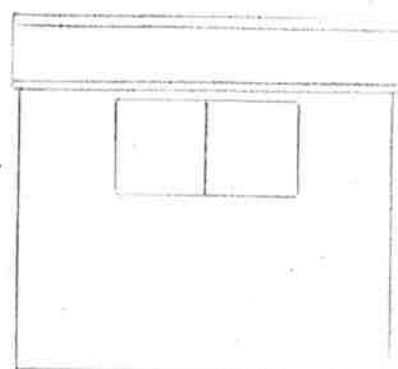

LEFT SIDE ELEVATION

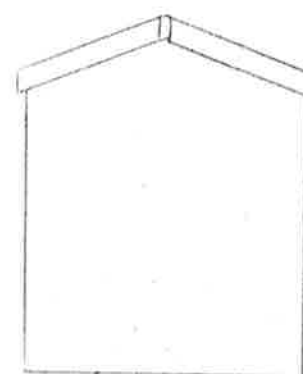

REAR ELEVATION

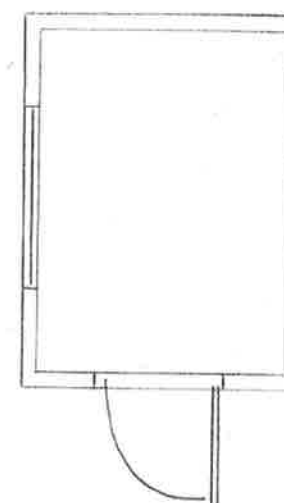


PLAN



EXISTING TIMBER SHED IN NEW AREA

SCALE 1:50

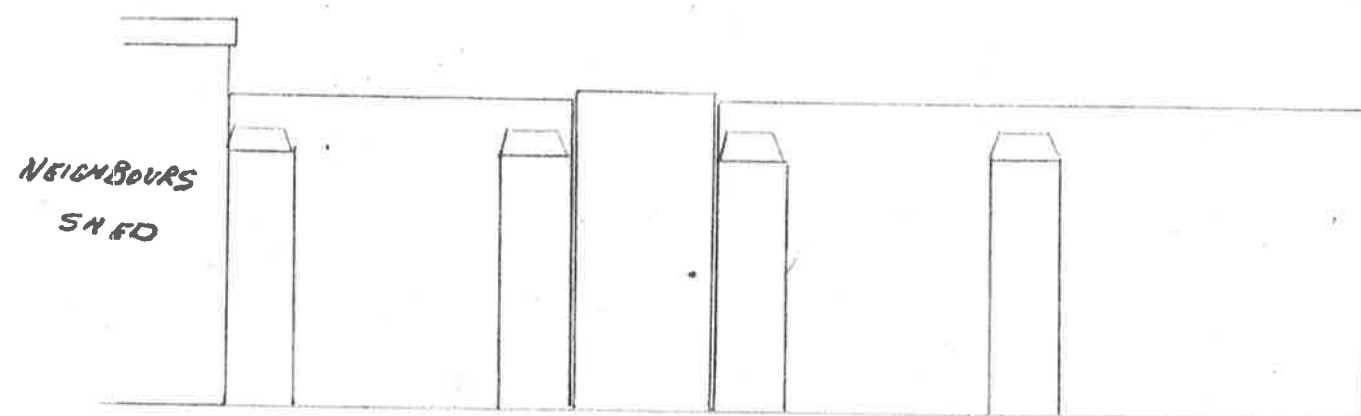

2.05

ELEVATION OF NEW REAR BOUNDARY WALL

IN ROCK FACED BRICKS WITH ROCK FACED FINISH

(BUILT ABUTTING NEIGHBOURS SHED)

SCALE 1:50