


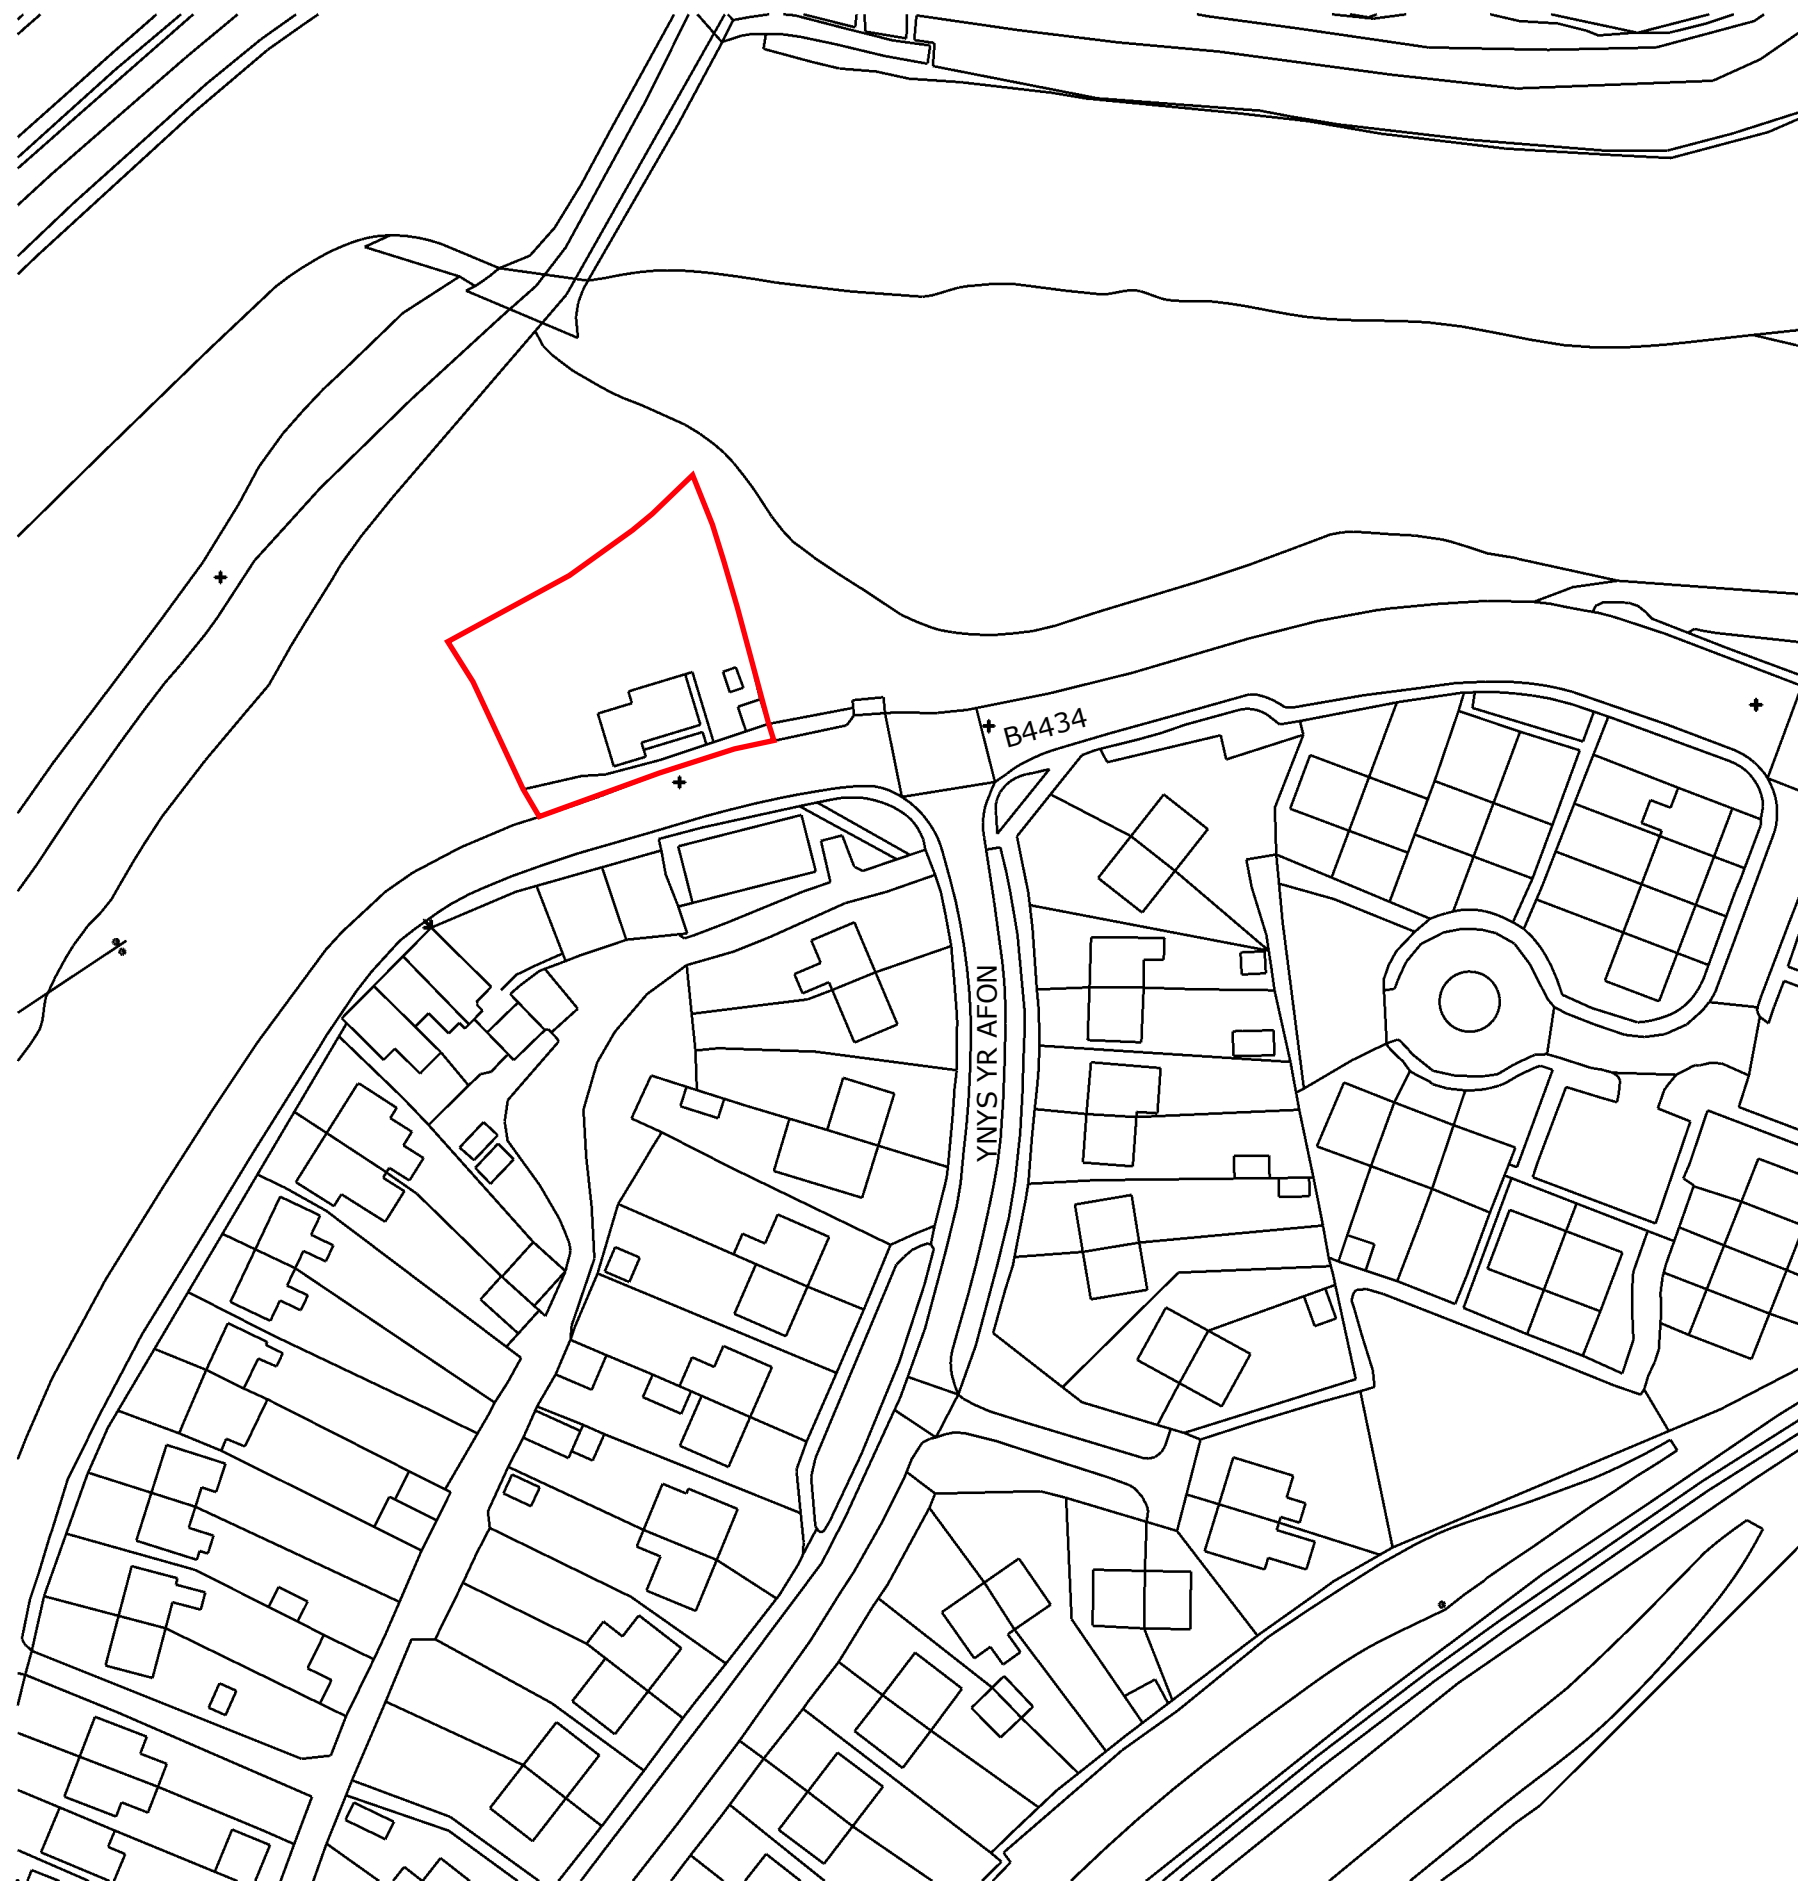

ALPHA PLANNING
& DEVELOPMENT

SPECIALIST TOWN
PLANNING
CONSULTANCY

PRINCESS HOUSE
PRINCESS WAY
SWANSEA
SA1 3LW
T: 07810810910
E: info@alphapd.co.uk
W: www.alphapd.co.uk

PLANNING
APPLICATION

PLAS Y BRYN
TONCLWYDA
CLYNE
NEATH PORT TALBOT
SA11 4BS

PRO. LOCATION PLAN

REF: 2021066DA
DRAWING No. 01
SCALE: 1:1000@A3
DATE: 24/06/2021
AGENT: JAMES BANKS
BSc(Hons) AssocRTPI

© CROWN COPYRIGHT
& DATABASE RIGHTS
2021 ORDANCE
SURVEY 100053143

THIS DRAWING IS THE
COPYRIGHT OF ALPHA
PLANNING &
DEVELOPMENT LTD
AND MAY NOT BE
COPIED, ALTERED OR
REPRODUCED IN ANY
FORM OR PASSED TO A
THIRD PARTY WITHOUT
THEIR CONSENT.
DIMENSIONS MUST BE
CHECKED AND
VERIFIED ON SITE AND
ANY DISCREPANCIES
SHOULD BE REPORTED
TO THE ARCHITECT. IF
IN DOUBT ASK FOR
CONFIRMATION.





SPECIALIST TOWN
PLANNING
CONSULTANCY

PRINCESS HOUSE
PRINCESS WAY
SWANSEA
SA1 3LW
T: 07810810910
E: info@alphapd.co.uk
W: www.alphapd.co.uk

PLANNING
APPLICATION

PLAS Y BRYN
TONCLWYDA
CLYNE
NEATH PORT TALBOT
SA11 4BS

EX. BLOCK PLAN

REF: 2021066DA
DRAWING No. 02
SCALE: 1:500@A3
DATE: 24/06/2021
AGENT: JAMES BANKS
BSc(Hons) AssocRTPI

© CROWN COPYRIGHT
& DATABASE RIGHTS
2021 ORDANCE
SURVEY 100053143

THIS DRAWING IS THE
COPYRIGHT OF ALPHA
PLANNING &
DEVELOPMENT LTD
AND MAY NOT BE
COPIED, ALTERED OR
REPRODUCED IN ANY
FORM OR PASSED TO A
THIRD PARTY WITHOUT
THEIR CONSENT.
DIMENSIONS MUST BE
CHECKED AND
VERIFIED ON SITE AND
ANY DISCREPANCIES
SHOULD BE REPORTED
TO THE ARCHITECT. IF
IN DOUBT ASK FOR
CONFIRMATION.





SPECIALIST TOWN
PLANNING
CONSULTANCY

PRINCESS HOUSE
PRINCESS WAY
SWANSEA
SA1 3LW
T: 07810810910
E: info@alphapd.co.uk
W: www.alphapd.co.uk

PLANNING
APPLICATION



PLAS Y BRYN
TONCLWYDA
CLYNE
NEATH PORT TALBOT
SA11 4BS

PRO. BLOCK PLAN

REF: 2021066DA
DRAWING No. 03
SCALE: 1:200@A3
DATE: 24/06/2021
AGENT: JAMES BANKS
BSc(Hons) AssocRTPI

© CROWN COPYRIGHT
& DATABASE RIGHTS
2021 ORDANCE
SURVEY 100053143

THIS DRAWING IS THE
COPYRIGHT OF ALPHA
PLANNING &
DEVELOPMENT LTD
AND MAY NOT BE
COPIED, ALTERED OR
REPRODUCED IN ANY
FORM OR PASSED TO A
THIRD PARTY WITHOUT
THEIR CONSENT.
DIMENSIONS MUST BE
CHECKED AND
VERIFIED ON SITE AND
ANY DISCREPANCIES
SHOULD BE REPORTED
TO THE ARCHITECT. IF
IN DOUBT ASK FOR
CONFIRMATION.

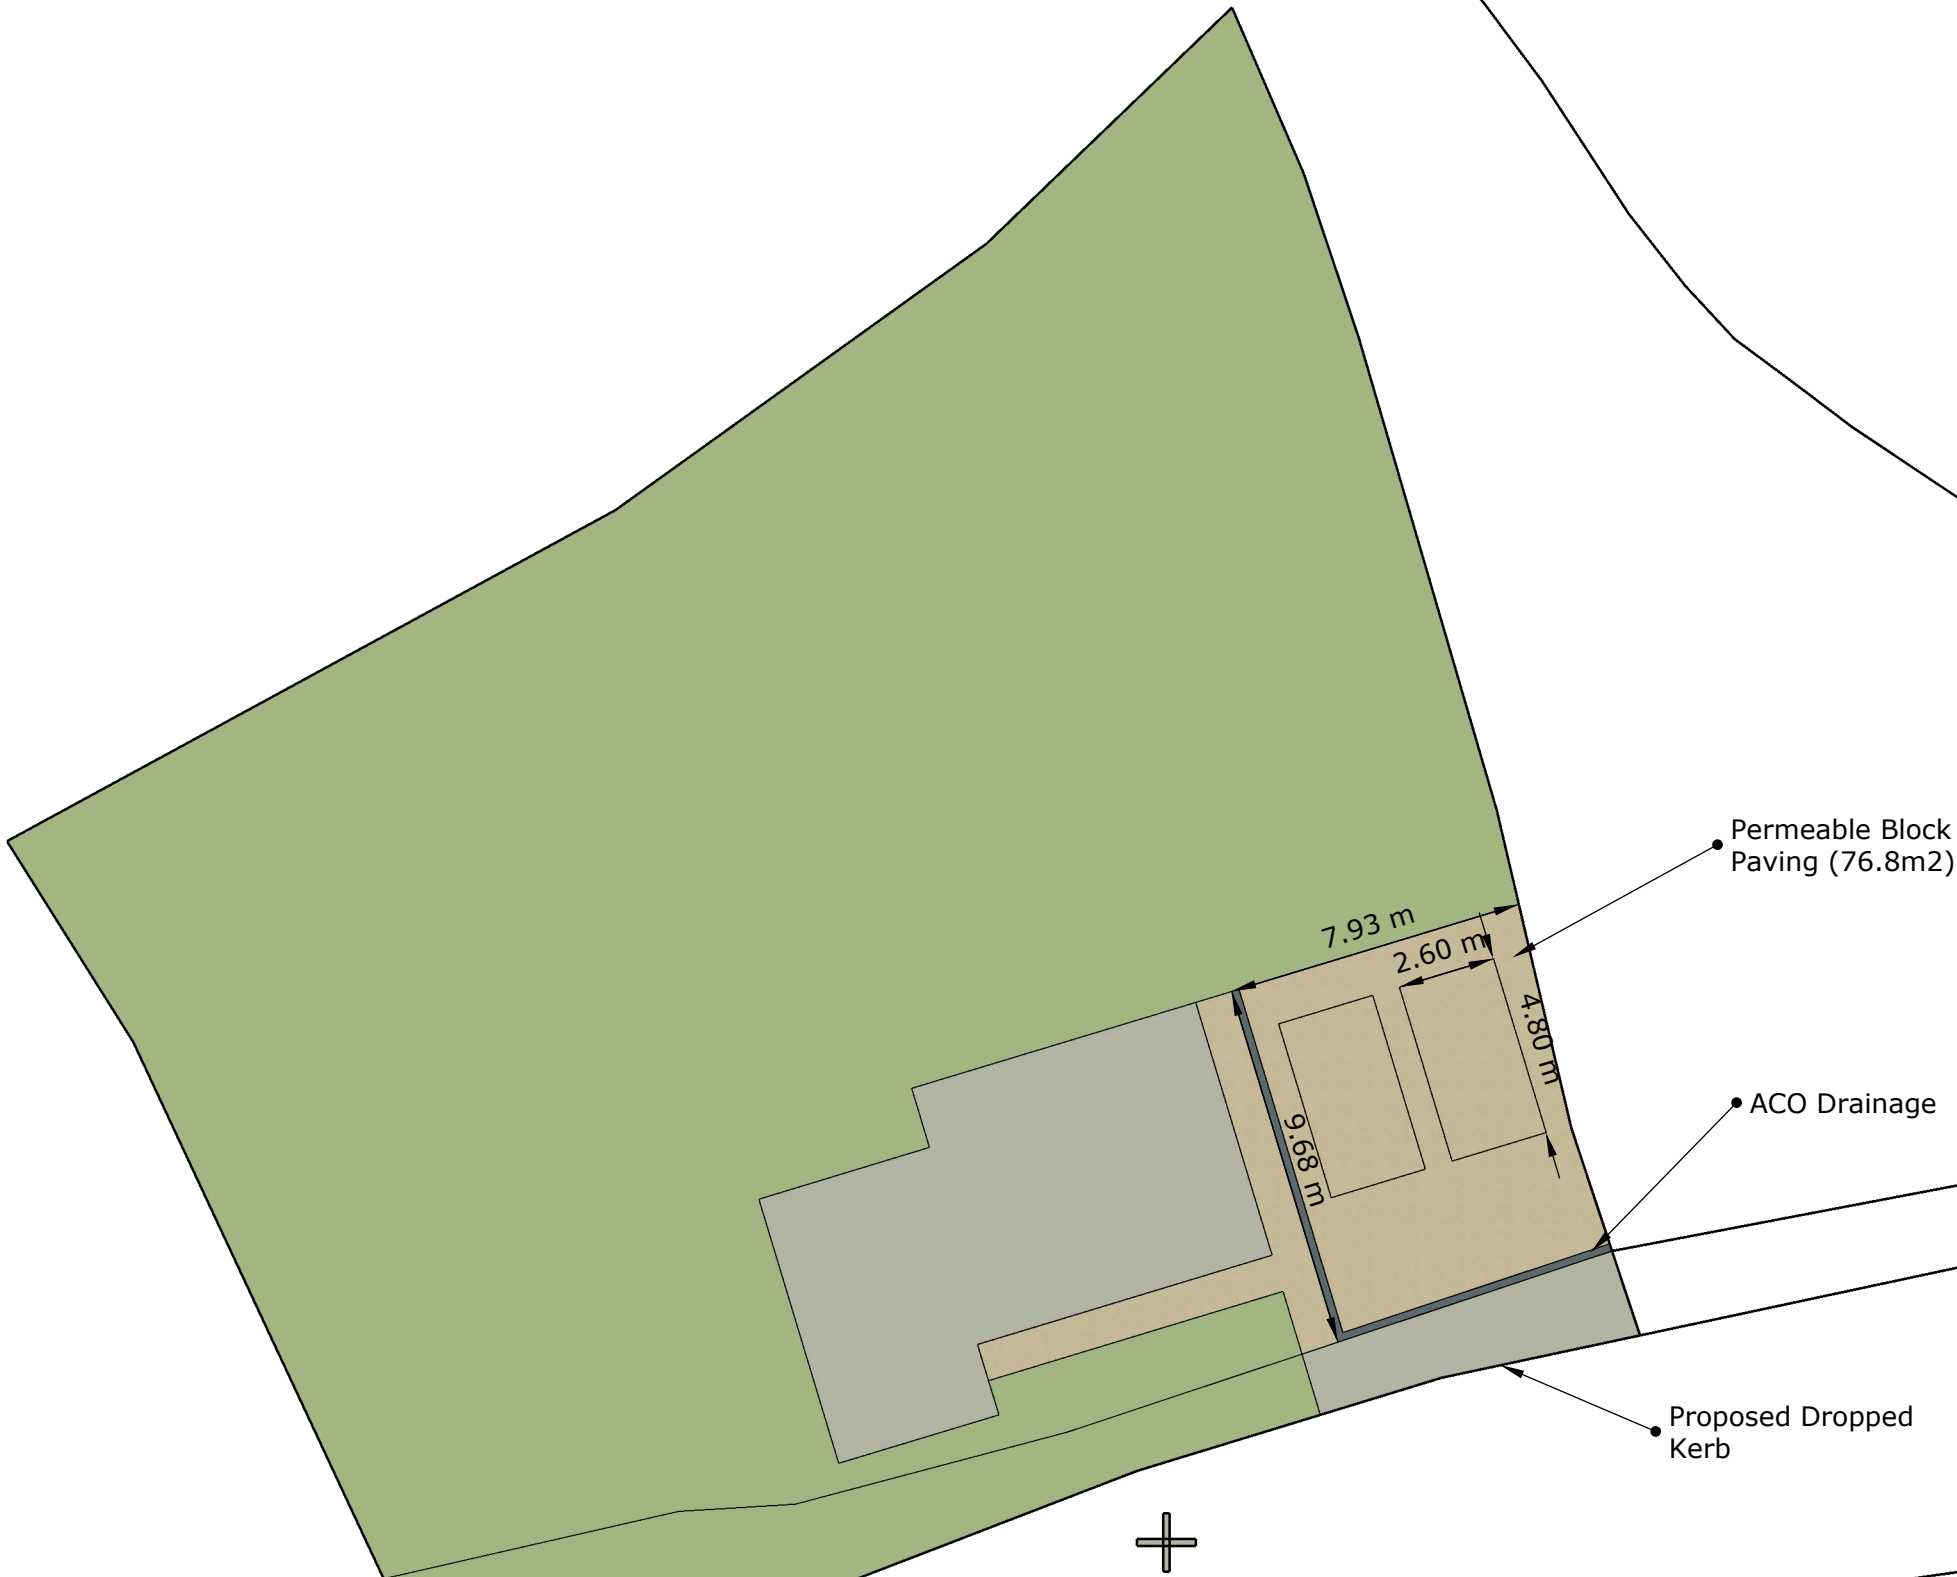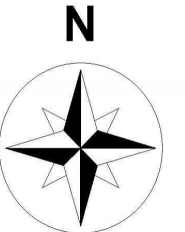



ALPHA PLANNING
& DEVELOPMENT

SPECIALIST TOWN
PLANNING
CONSULTANCY

PRINCESS HOUSE
PRINCESS WAY
SWANSEA
SA1 3LW
T: 07810810910
E: info@alphapd.co.uk
W: www.alphapd.co.uk

PLANNING
APPLICATION

PLAS Y BRYN
TONCLWYDA
CLYNE
NEATH PORT TALBOT
SA11 4BS

PRO. VISIBILITY SPLAY

REF: 2021066DA
DRAWING No. 04
SCALE: 1:1000@A3
DATE: 24/06/2021
AGENT: JAMES BANKS
BSc(Hons) AssocRTPI

© CROWN COPYRIGHT
& DATABASE RIGHTS
2021 ORDANCE
SURVEY 100053143

THIS DRAWING IS THE
COPYRIGHT OF ALPHA
PLANNING &
DEVELOPMENT LTD
AND MAY NOT BE
COPIED, ALTERED OR
REPRODUCED IN ANY
FORM OR PASSED TO A
THIRD PARTY WITHOUT
THEIR CONSENT.
DIMENSIONS MUST BE
CHECKED AND
VERIFIED ON SITE AND
ANY DISCREPANCIES
SHOULD BE REPORTED
TO THE ARCHITECT. IF
IN DOUBT ASK FOR
CONFIRMATION.

