
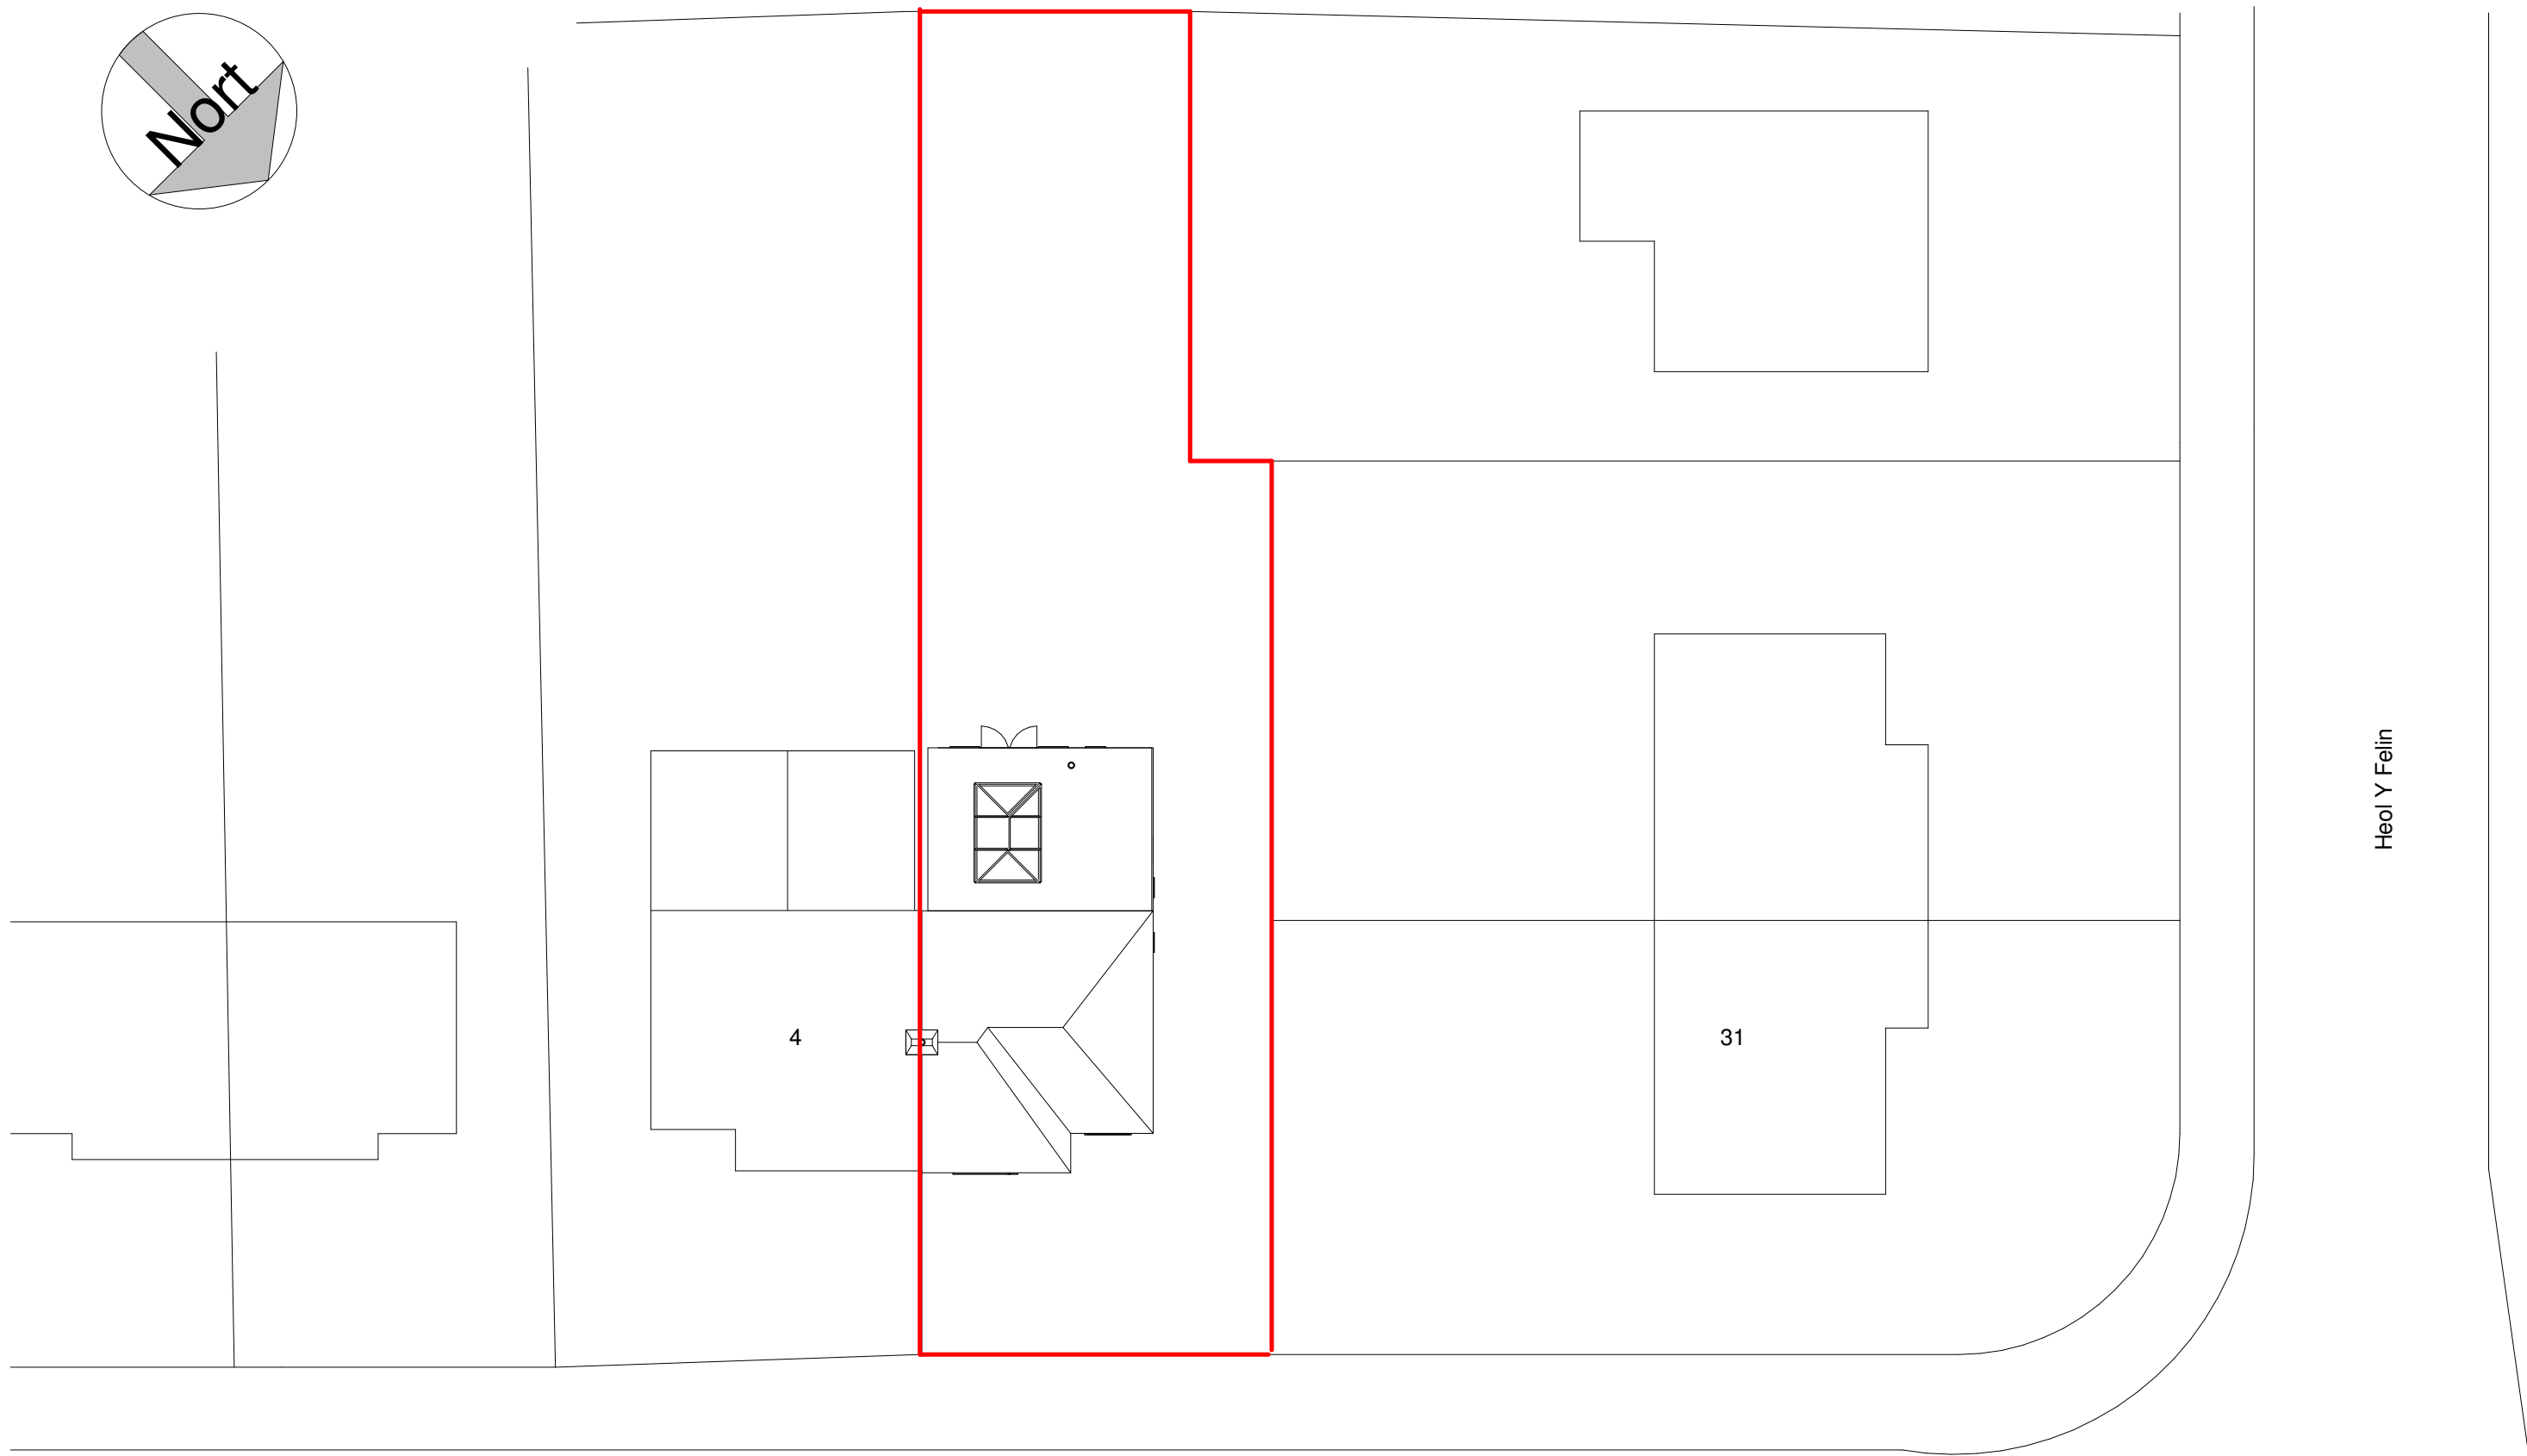


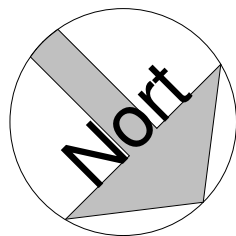


Proposed Block Plan

1 : 200

Heol Y Waun

Heol Y Felin

 

No.	Description	Date

 www.ccs-solutions.co.uk			
CODE	STATUS	SUITABILITY DESCRIPTION	PURPOSE OF ISSUE

PROJECT 2 Heol Y Waun, Seven Sisters, Neath, SA10 9B
SHEET Proposed Block Plan

CLIENT Mr Paul Hooper		
Date 22/06/2021	Project number 01062021	Scale (@ A3) 1 : 200
Drawn by CCS	DRWAING NUMBER A105	REV A
Checked by		