


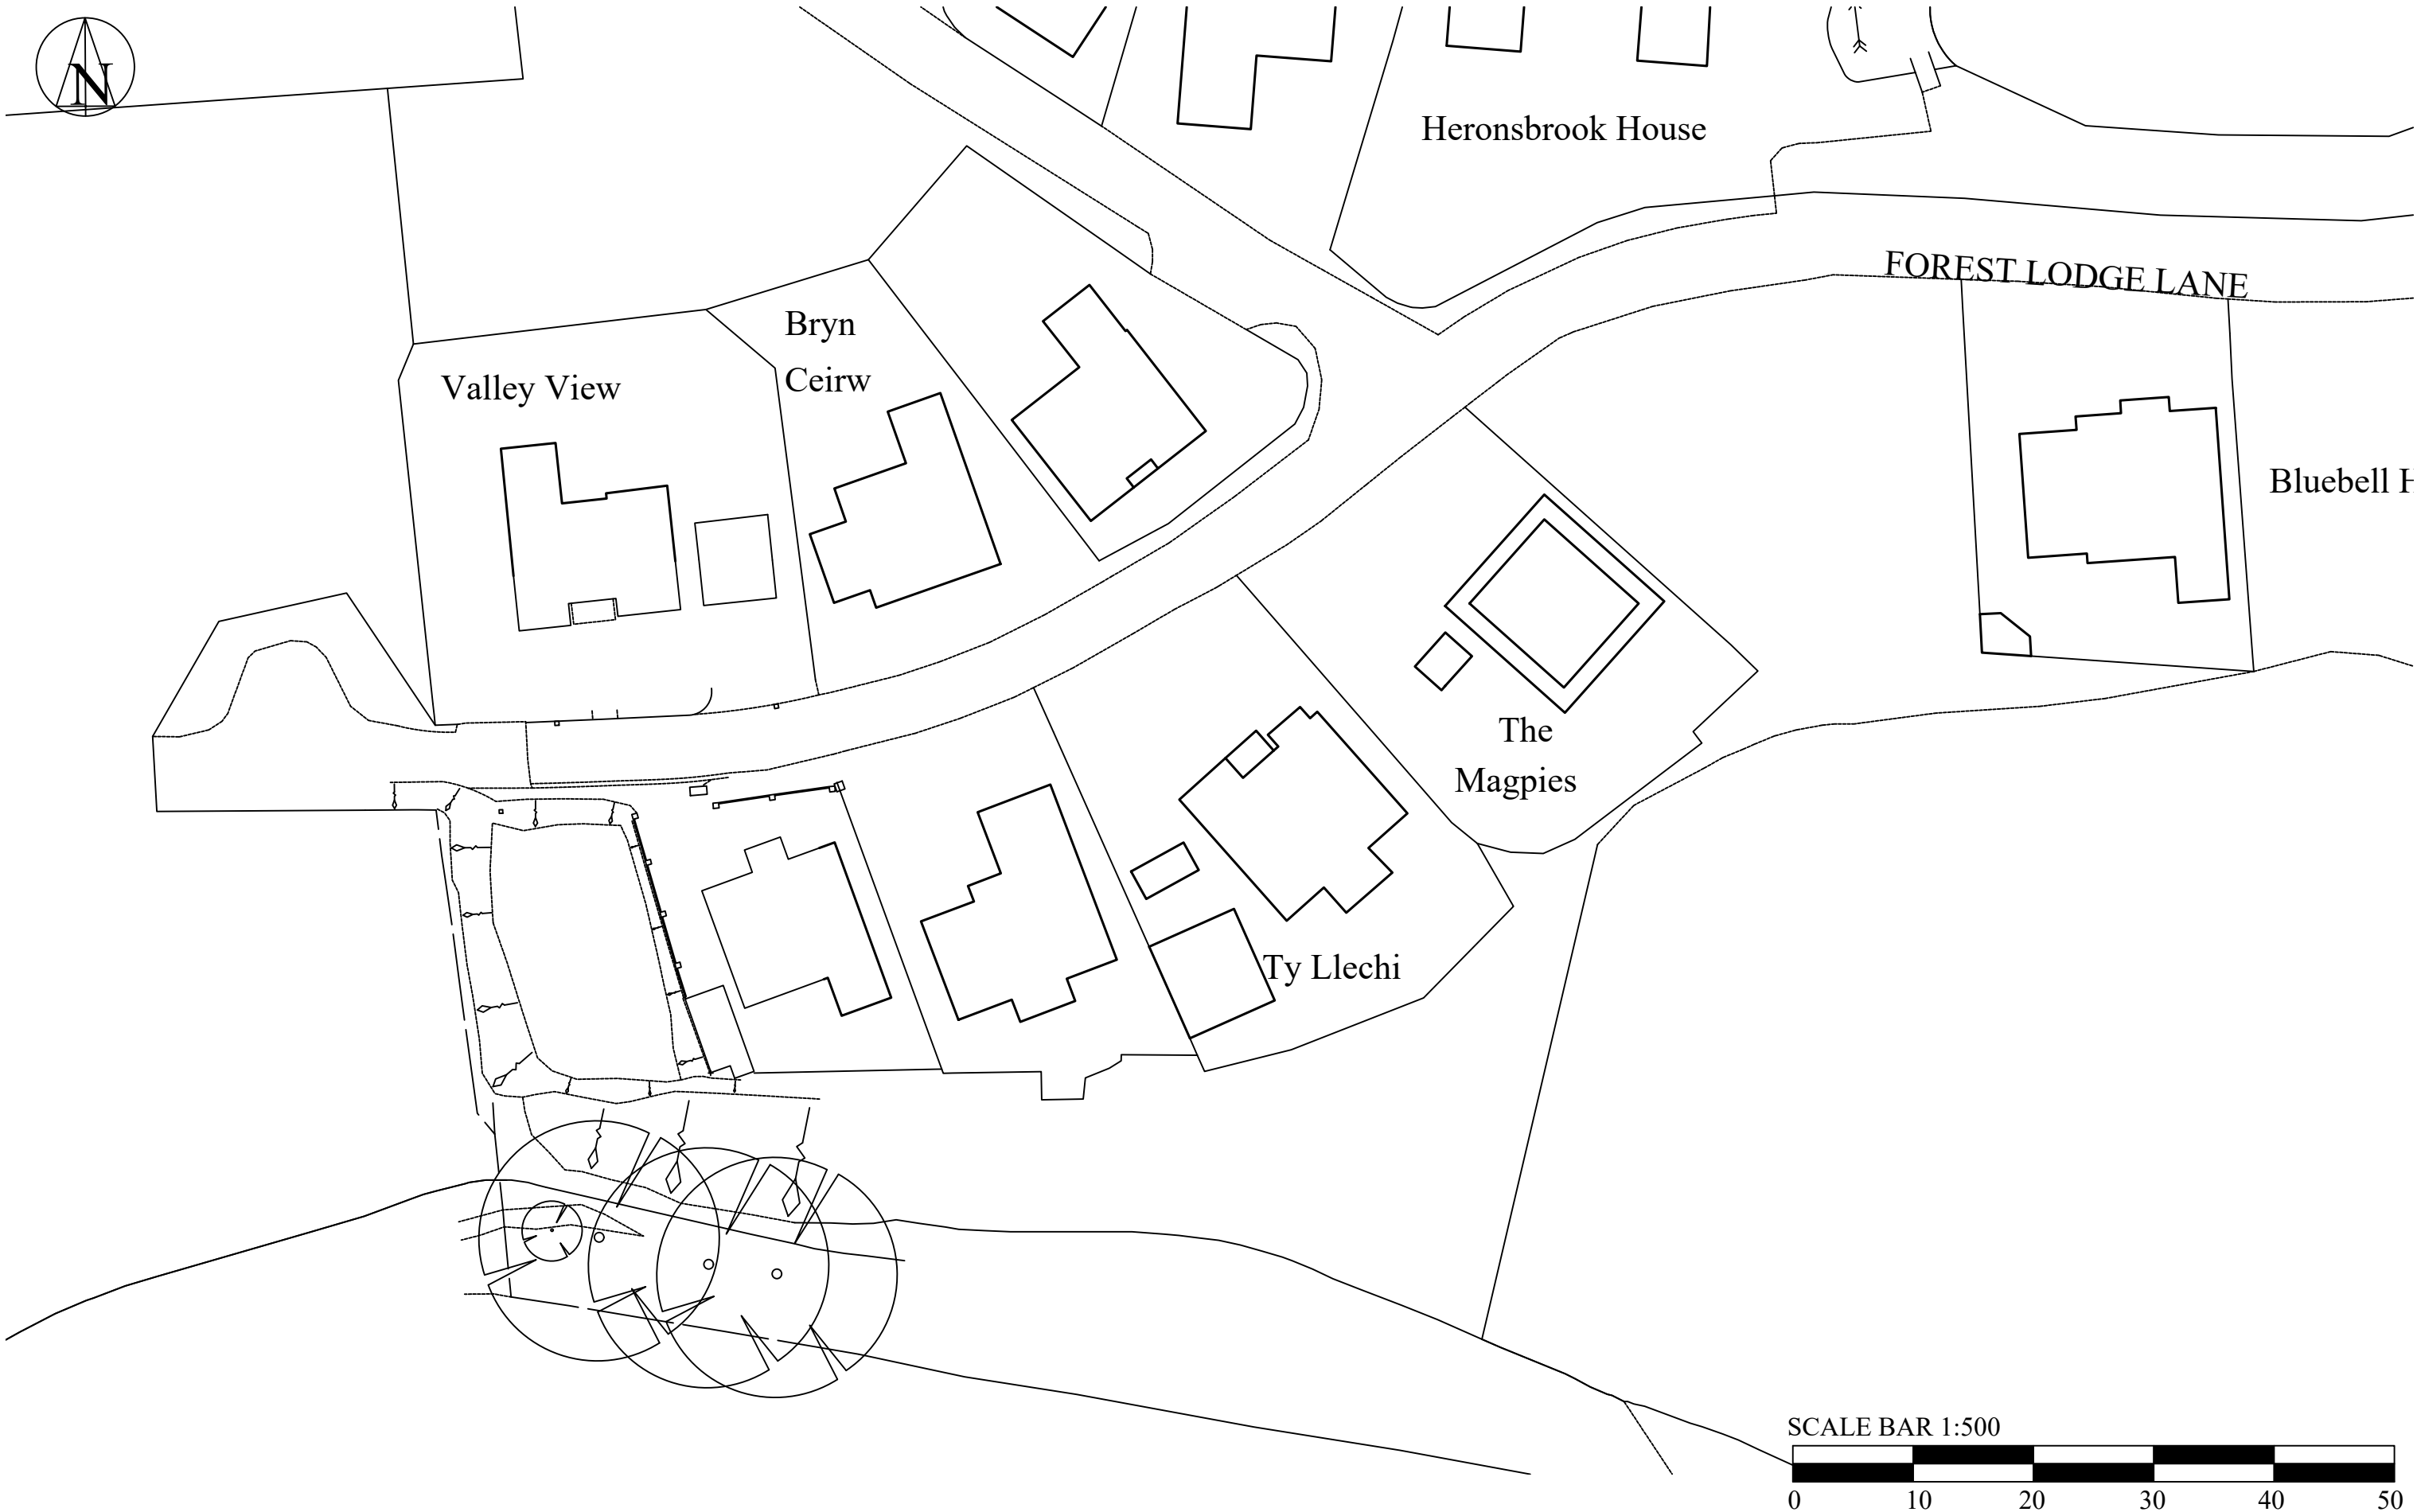

GP HADEN & Associates ENGINEERS & SURVEYORS Keepers Cottage, Clyne Woods, Swansea SA3 5BD Tel: 01792 401401 / 403333 Email: info@gphadenandassociates.com	Client	Drawing Title Existing Block Plan	Scale	Rev: -
	-		1:500	
	Job Title		Date	
	Proposed detached house, Plot 29, Forest Lodge Lane, Cwmavon, PORT TALBOT, SA13 2RX		03-05-2021	
			Drg. No.	
			1186-P02	