



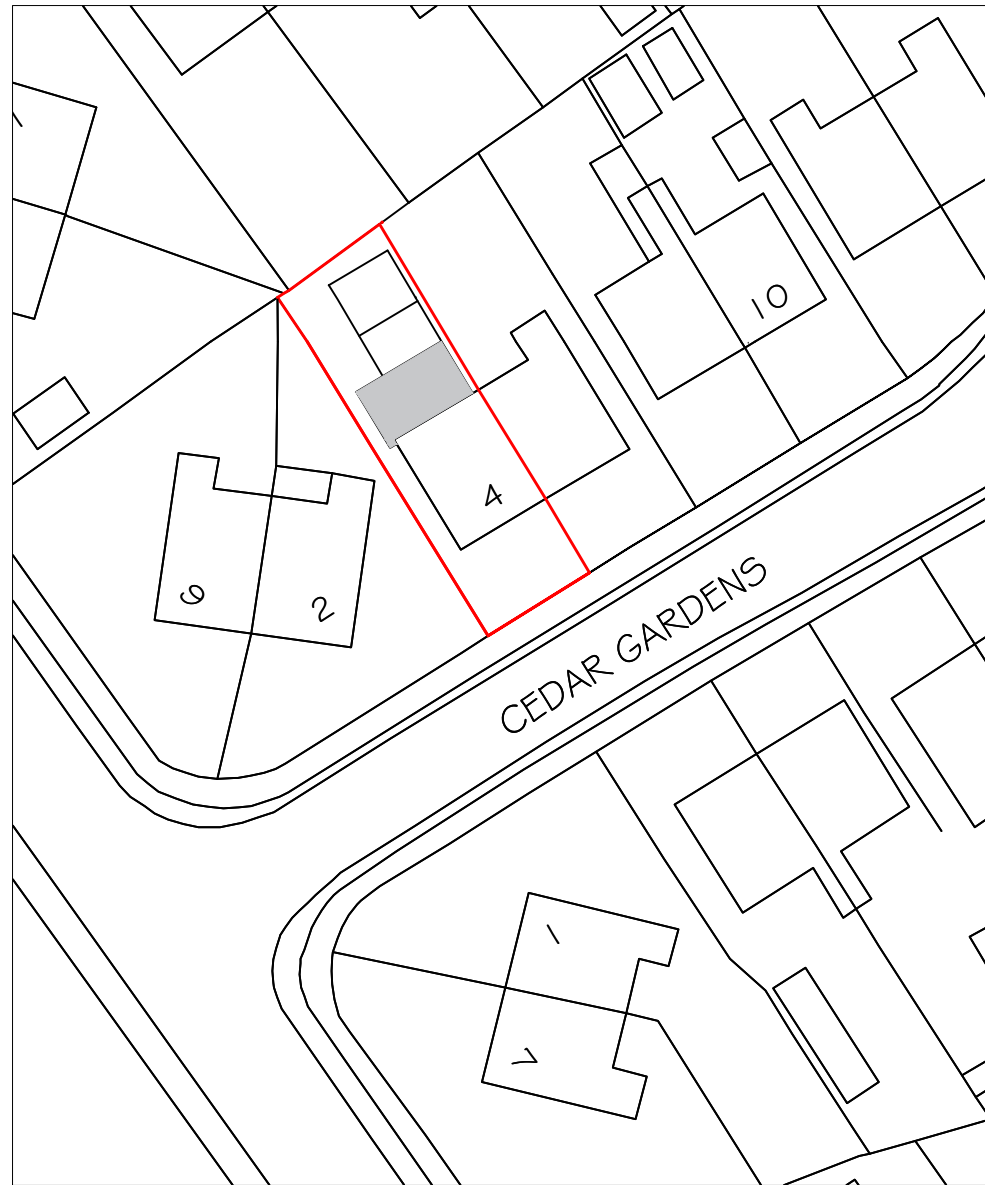

BLOCK PLAN 1 : 500

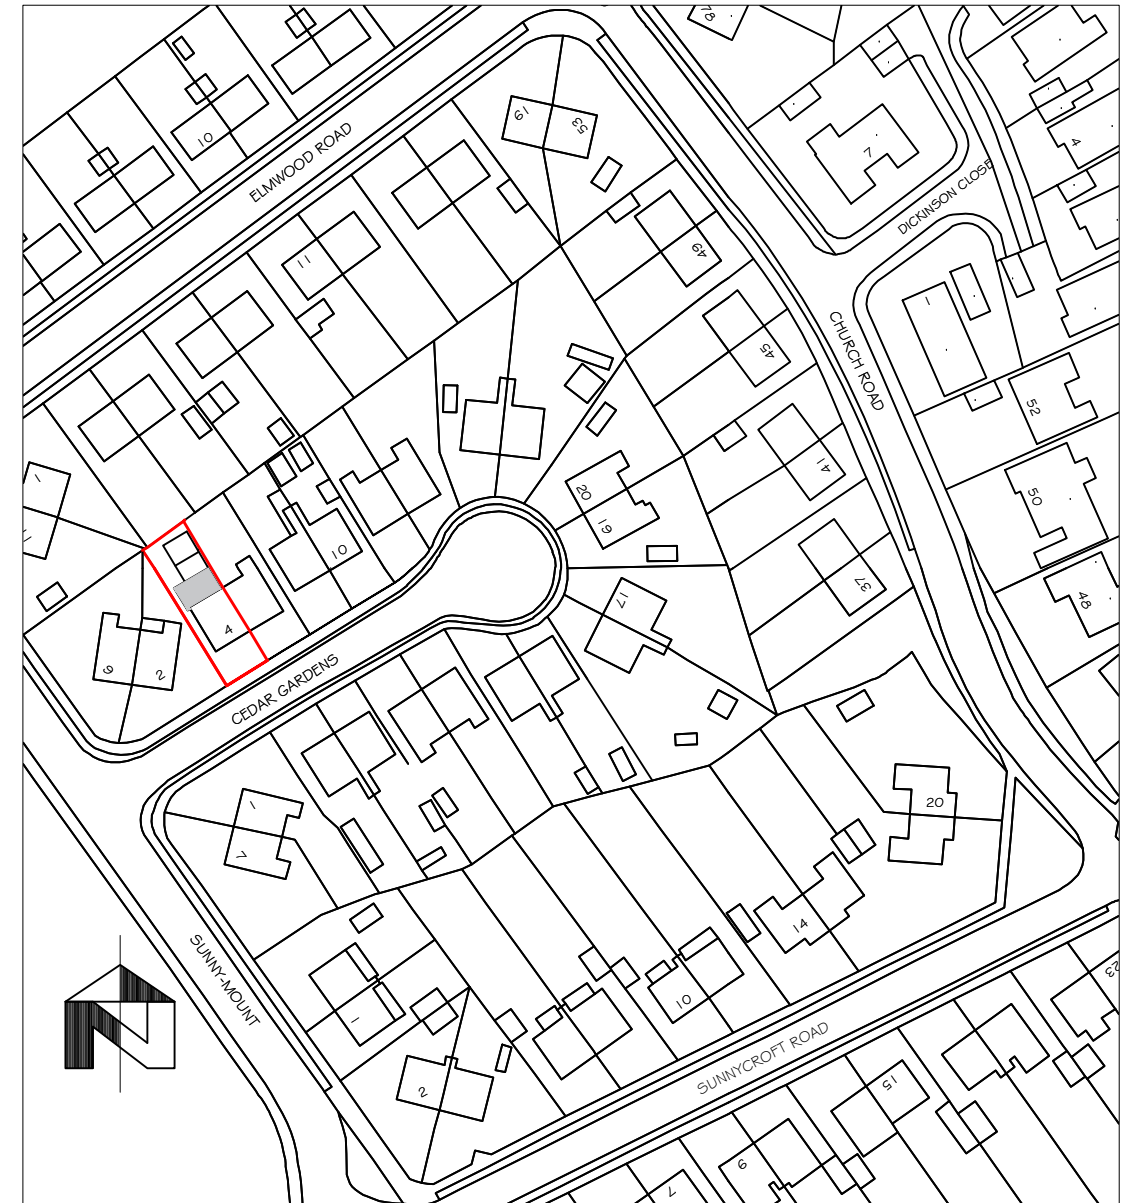

LOCATION PLAN 1 : 1250

PETER JONES
TALBOT DESIGN SERVICES
mobile: 07817538014
email: jonespeter177@gmail.com

project title
new rear extension
4 Cedar Gardens
Baglan, Port Talbot

drawing title
location plan and block plan

date June 2021 scale 1:50
drawing No 4CD - 01