

PROPOSED SINGLE STOREY REAR EXTENSION


(SUN ROOM REPLACING CONSERVATORY)

at

51 CHAMBERLAIN ROAD, RENCERAU
NEPTUN

MR W G LLOYD DAVIS

JUNE 2021

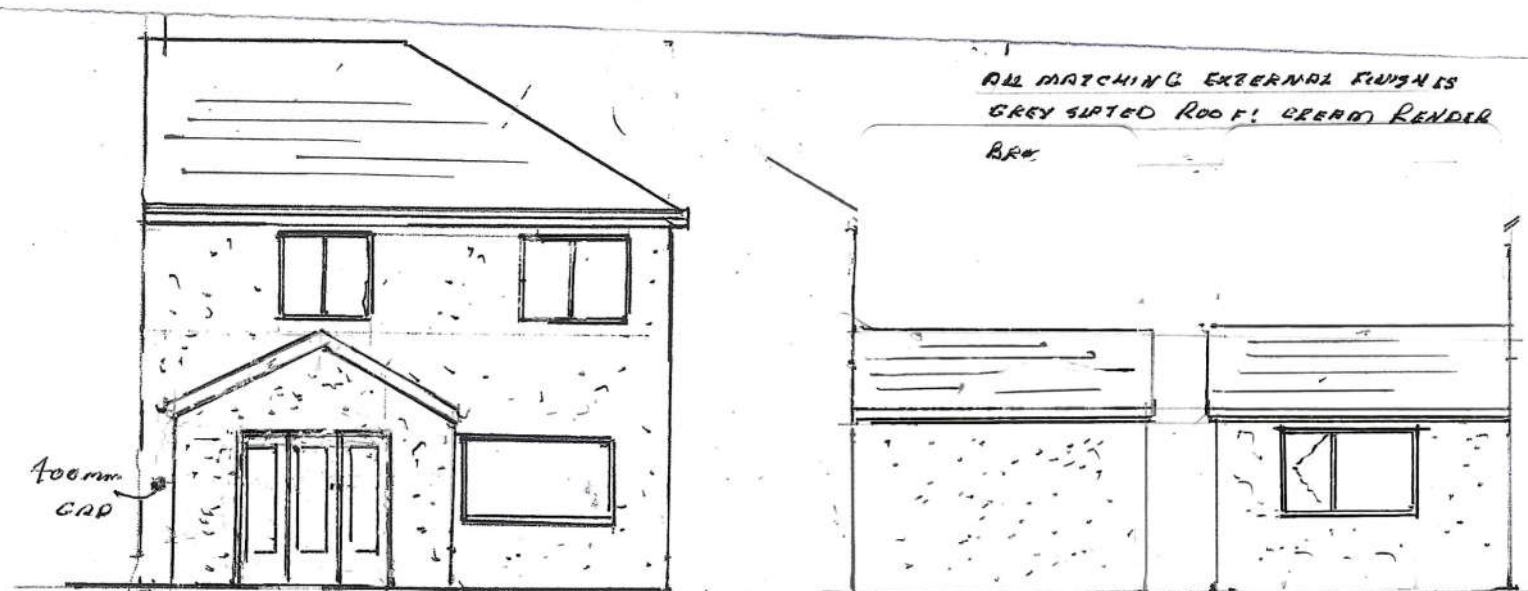

REAR ELEVATION PROPOSED

SIDE ELEVATION
TO NEIGHBOUR
PROPOSED

SIDE ELEVATION
INNER
PROPOSED

ALL CONSTRUCTION TO BE WITHIN
CLIENTS OWN PROPERTY

ALL SCALES 1:100