


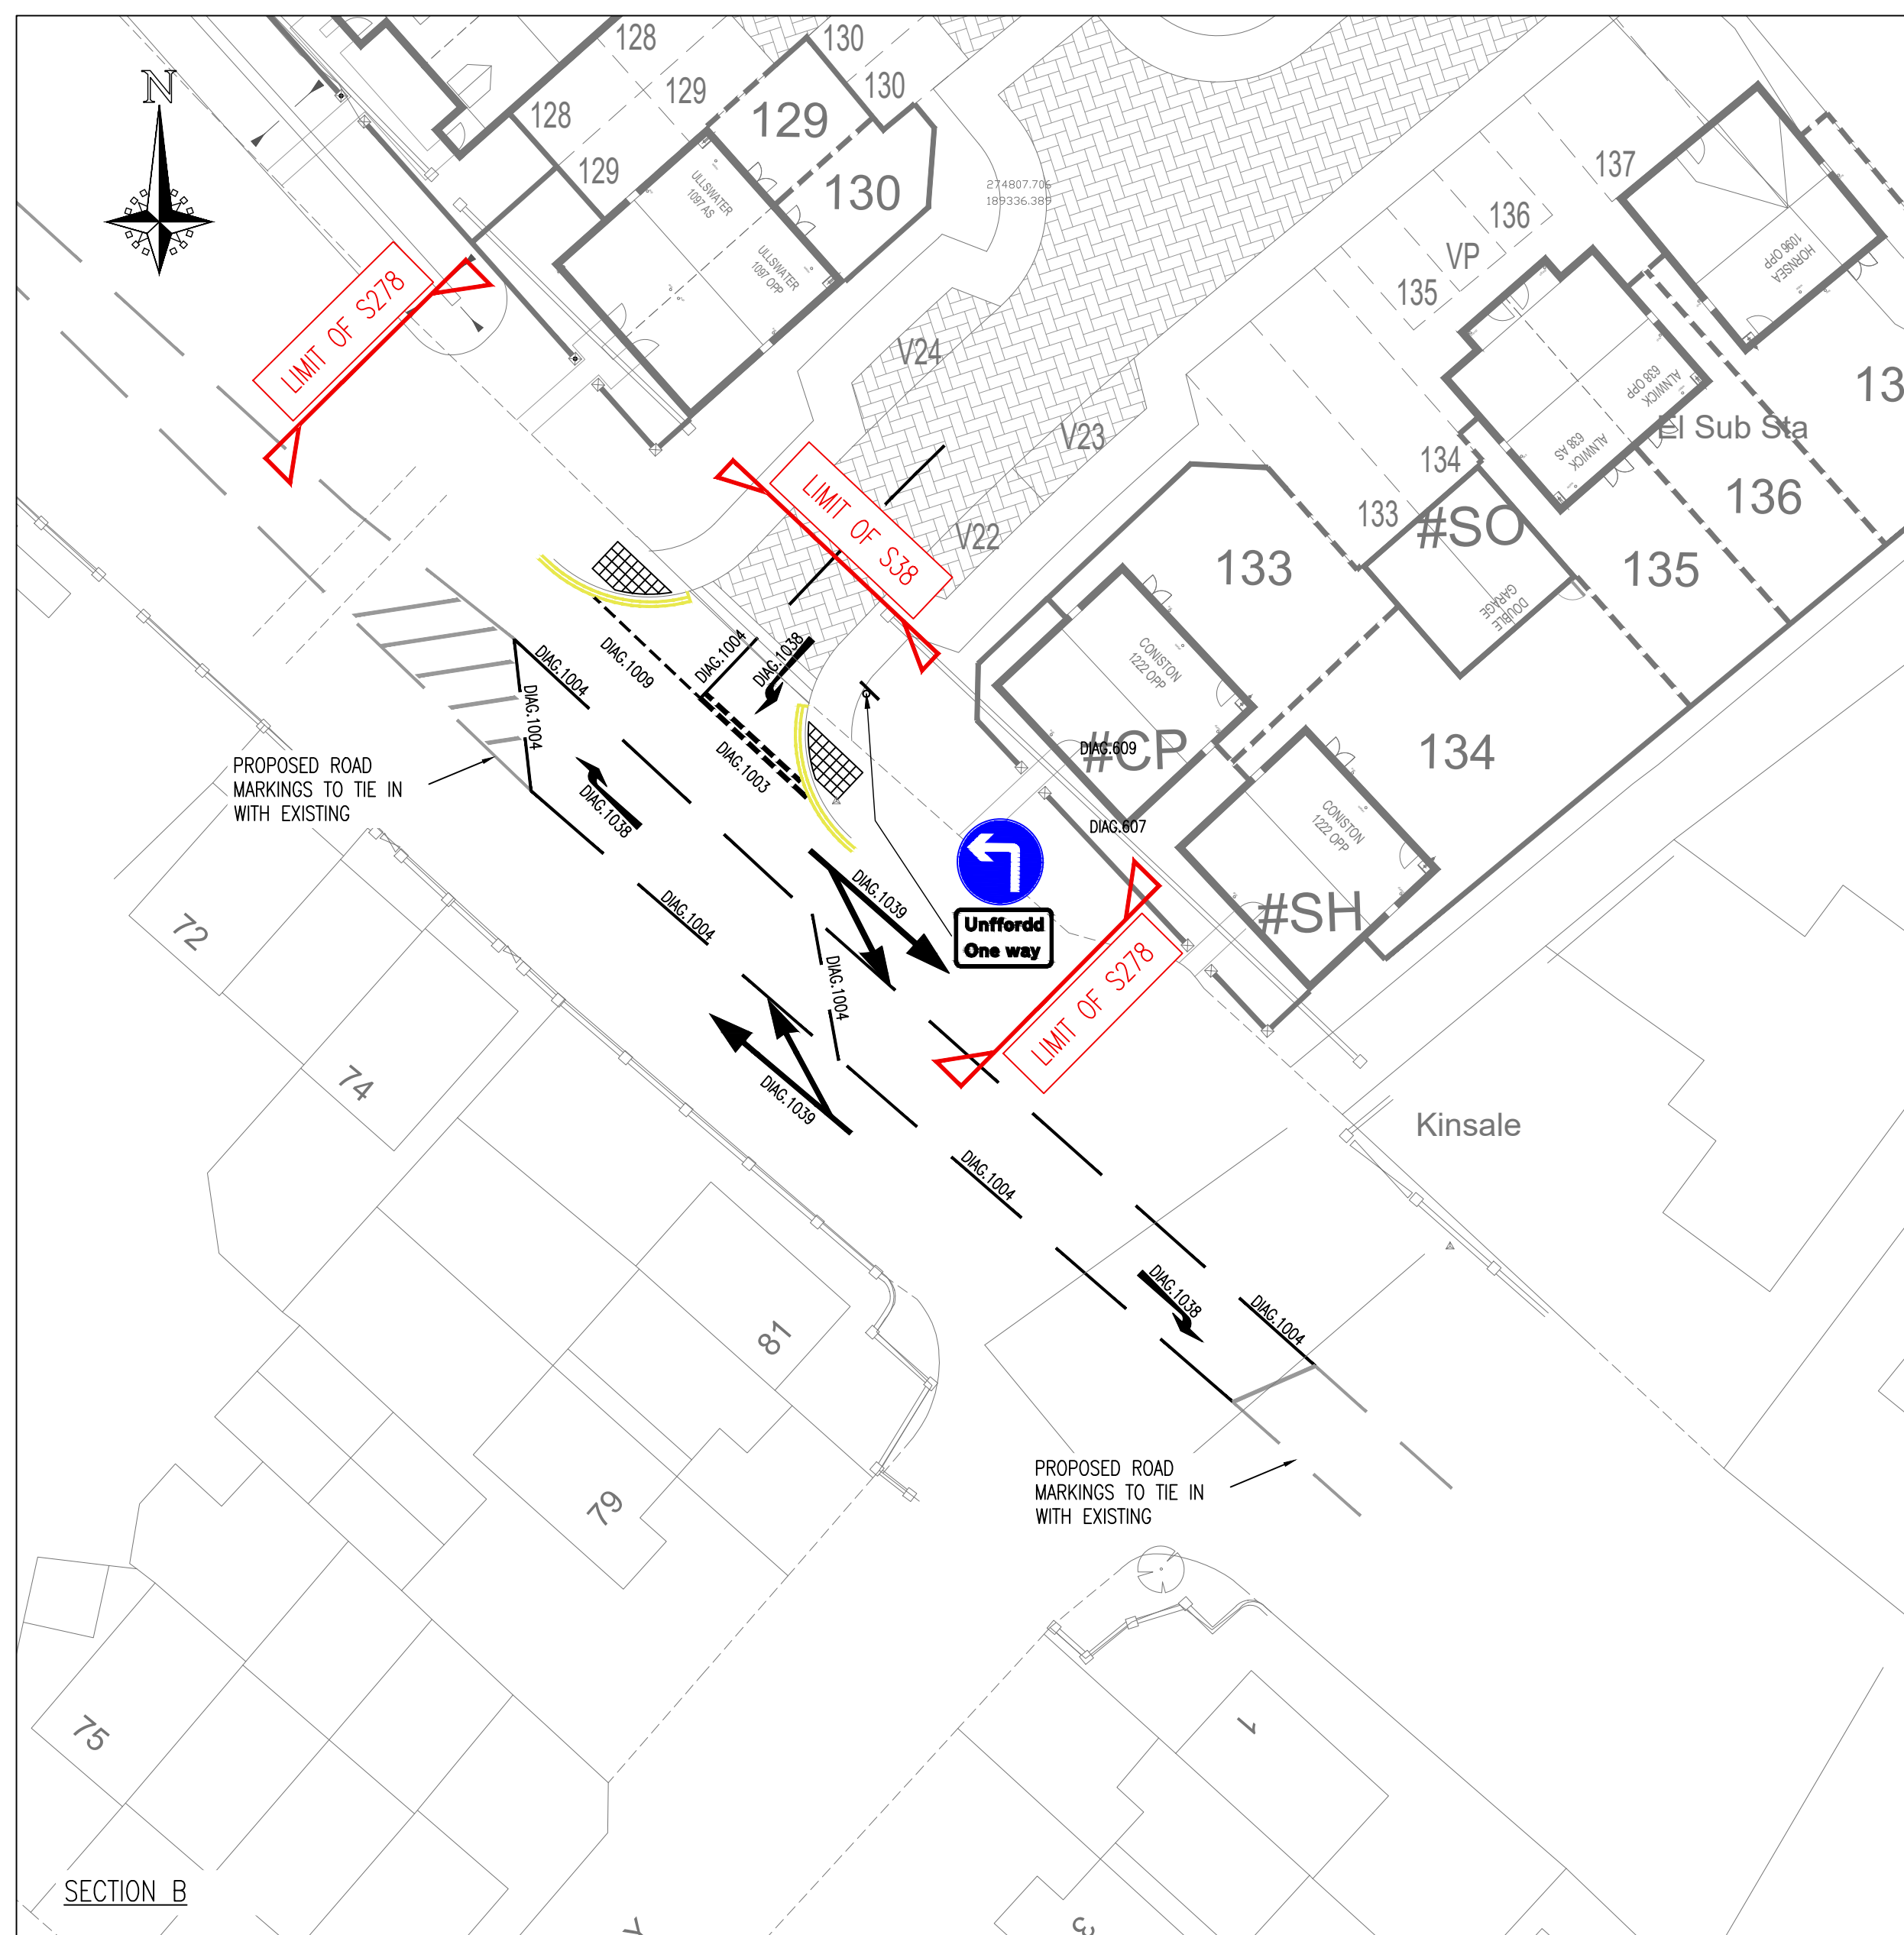

- ## GENERAL NOTES
1. DO NOT SCALE
 2. THE CONTRACTOR IS TO CHECK AND VERIFY ALL BUILDINGS AND SITE DIMENSIONS AND LEVELS, INCLUDING SEWER INVERT LEVELS, BEFORE WORKS START ON SITE. THE CONTRACTOR IS TO COMPLY IN ALL ASPECTS WITH THE CURRENT BUILDING LEGISLATION, BRITISH STANDARDS, BUILDING REGULATIONS ETC.
 3. POSITIONS OF EXISTING SERVICES/STATUTORY UNDERTAKERS APPARATUS ADJACENT TO OR CROSSING PROPOSED EXCAVATIONS ARE TO BE CHECKED BY THE CONTRACTOR PRIOR TO STARTING WORK
 4. THIS DRAWING IS TO BE READ IN CONJUNCTION WITH AND CHECKED AGAINST ALL OTHER DRAWINGS, ENGINEERING DETAILS, SPECIFICATION AND ANY STRUCTURAL, GEOTECHNICAL OR OTHER SPECIALIST DOCUMENT PROVIDED
 5. ANY CONTRADICTION BETWEEN ANY OF THE ABOVE IS TO BE REPORTED TO PERSIMMON HOMES WEST WALES.
 6. THIS DRAWING IS SCHEMATIC FOR CLARITY ONLY, POSITIONS OF PIPE RUNS AND MANHOLES MAY VARY ON SITE DUE TO SITE CONDITIONS.



TRAFFIC SIGN NOTES

1. SIGN POSTS SHALL BE TUBULAR STEEL HOLLOW SECTION AND SHALL COMPLY WITH BS573: PART 7, POTS SHALL BE HOT DIP GALVANIZED TO BS729, IN ADDITION, ROOT SECTIONS SHALL HAVE A G1 FINISH.
2. SIGN LENGTHS ARE APPROXIMATE AND MAKE NO ALLOWANCE FOR ILLUMINATION FITTINGS. THE CONTRACTOR SHALL DETERMINE THE EXACT LENGTH OF POST TO COMPLY WITH MOUNTING HEIGHT REQUIREMENT, GROUND LEVEL AND FITTINGS.
3. MOUNTING HEIGHTS SHALL BE MEASURED FROM THE BOTTOM OF THE SIGN FACE TO GROUND LEVEL.
4. NO EXPOSED PART OF ANY SIGN ASSEMBLY IS TO BE WITHIN 450mm OF THE CARRIAGEWAY EDGE.
5. ALL SIGNS ARE TO BE MOUNTED AT 2.1m HIGH UNLESS STATED OTHERWISE.

ROAD MARKINGS

1. ROAD MARKINGS SHALL BE WHITE, THERMOPLASTIC MATERIALS CLASS A TO BS3262, REFLECTED WITH SOLID GLASS BEADS COMPLYING TO BS6808.
2. MARKINGS SHALL BE SCREENED APPLIED IN ACCORDANCE WITH BS3262 PART 3, WITH MINIMUM SKID RESISTANCE LEVEL OF 55.
3. ANY EXISTING ARAF/SLOW ROAD MARKING TO BE REFRESHED OR REPLACED IF REMOVED AS A CONSEQUENCE OF ROAD RESURFACING.
4. RED SURFACING TO BE HOT-APPLIED THERMOPLASTIC ANTI-SKID MATERIAL TO CLAUSE 924.

THIS DRAWING IS SUBJECT TO TECHNICAL
APPROVALS FROM THE RELEVANT
ADOPTING BODIES AND IS SUBJECT TO
CHANGE DURING THE APPROVAL PERIOD.

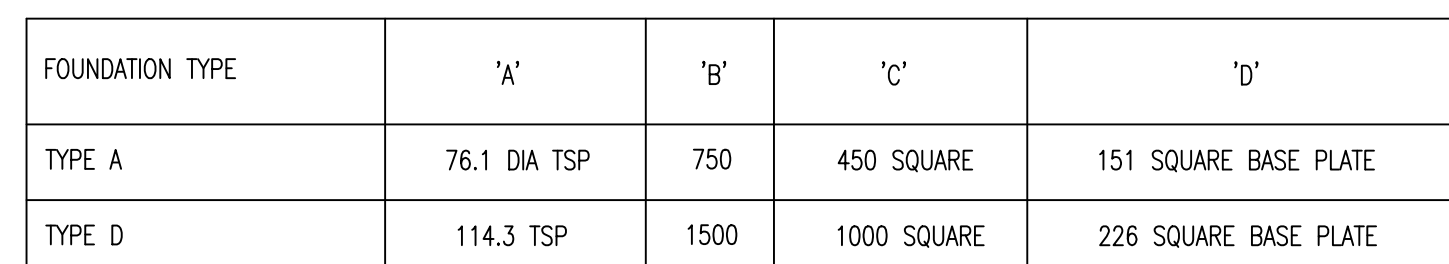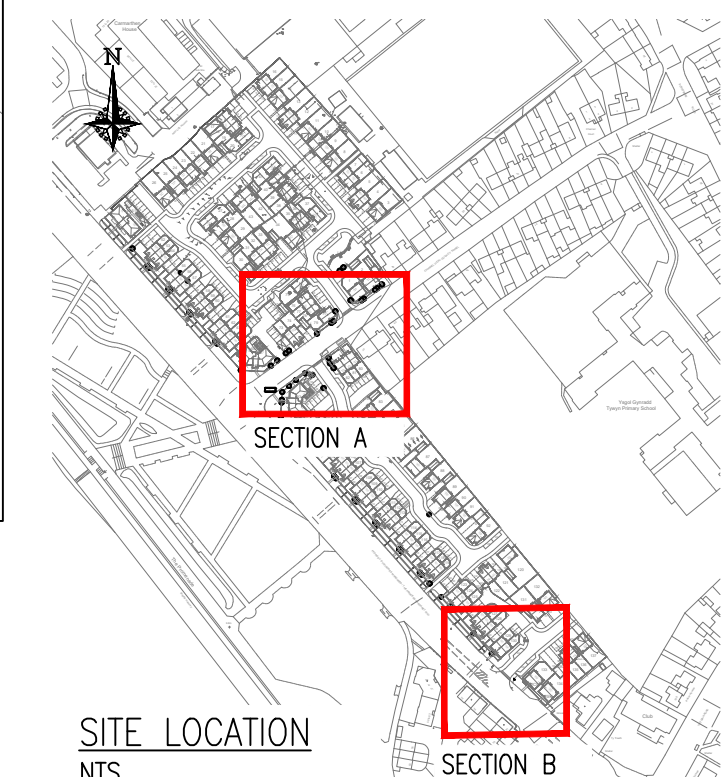


TYPICAL DETAIL FOR CONCRETE BASES FOR SIGN
POSTS (SUBJECT TO HIGHWAY REVIEW)
NOT DRAWN TO SCALE

NOTES

1. BASE HOUSING TO CONTAIN:
- a) A HARDWOOD SWITCHBOARD MEASURING AT LEAST 90 X 380.
 - b) AN EARTHING SCREW.
 - c) A CABLE ENTRY OF 75 X 175.
 - d) A DOOR APERTURE NOT LESS THAN 380 X 100.

ROAD MARKING SCHEDULE

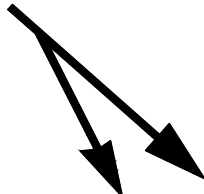DIAG No.	DESCRIPTION	DETAILS	COLOUR
1003	TRANSVERSE GIVE WAY 	2x200mm WIDEx600mm LINEx300mm GAP AT 300mm SPACING	WHITE
1004	LONGITUDINAL HAZARD 	100mm WIDEX4000mm LINEx2000mm GAP	WHITE
1009	LONGITUDINAL CARRIAGEWAY EDGE 	100mm WIDEX600mm LINEx300mm GAP	WHITE
1038	DIRECTION ARROW 	4000 LONG	WHITE
1039	BIFURCATION ARROW 	8000 LONG	WHITE

DIAGRAMS NOT DRAWN TO SCALE.

SIGN SCHEDULE

SIGN REF	SIZE, REFLECTIVITY	ILLUMINATION	POST & FOUNDATION	LOCATION
 DIAG.607	X-HEIGHT: 50mm REFLECTIVITY: 3M DG ³	NON ILLUMINATED	SUBJECT TO HIGHWAY REVIEW	EXACT LOCATION TO BE CONFIRMED ONSITE WITH MCC HIGHWAYS INSPECTOR. 450mm MIN. LATERAL CLEARANCE
 ROAD NAME SIGN	TO BE SPECIFIED REFLECTIVITY: 3M DG ³	NON ILLUMINATED	SUBJECT TO HIGHWAY REVIEW	EXACT LOCATION TO BE CONFIRMED ONSITE WITH MCC HIGHWAYS INSPECTOR. 450mm MIN. LATERAL CLEARANCE
 DIAG.609	DIAMETER: 450mm REFLECTIVITY: 3M DG ³	NON ILLUMINATED	SUBJECT TO HIGHWAY REVIEW	EXACT LOCATION TO BE CONFIRMED ONSITE WITH MCC HIGHWAYS INSPECTOR. 450mm MIN. LATERAL CLEARANCE

DIAGRAMS NOT DRAWN TO SCALE.

SITE LOCATION
NTS

Project: Afon Lido

Client: 

Drawing: Section 278 Plan
Signs & Road Markings

Scale: 1:250 @ A1 Date: June 2021 Drawn by: JS

Drawing No: 10267-S278-05 Rev: -

PHOENIX DESIGN
Partnership Ltd.

Unit 9, Westway Garage,
Marksbury, Bath: BA2 9HN
tel. 01761 479950

☐ Suite 7, Unit Thros, Melin Corrag Business Parc, Upper
Boat, Pontypridd, CF37 5BE. tel. 029 2049 0771

email: enquiries@rhcncinfo.co.uk www.rhcncinfo.co.uk

This drawing is the copyright of Phoenix Design Partnership Ltd. No liability will be accepted for amendments by others to either the printed or digital format.

Org. Status: **FOR APPROVAL**