




AFAN LIDO
TRO PLAN

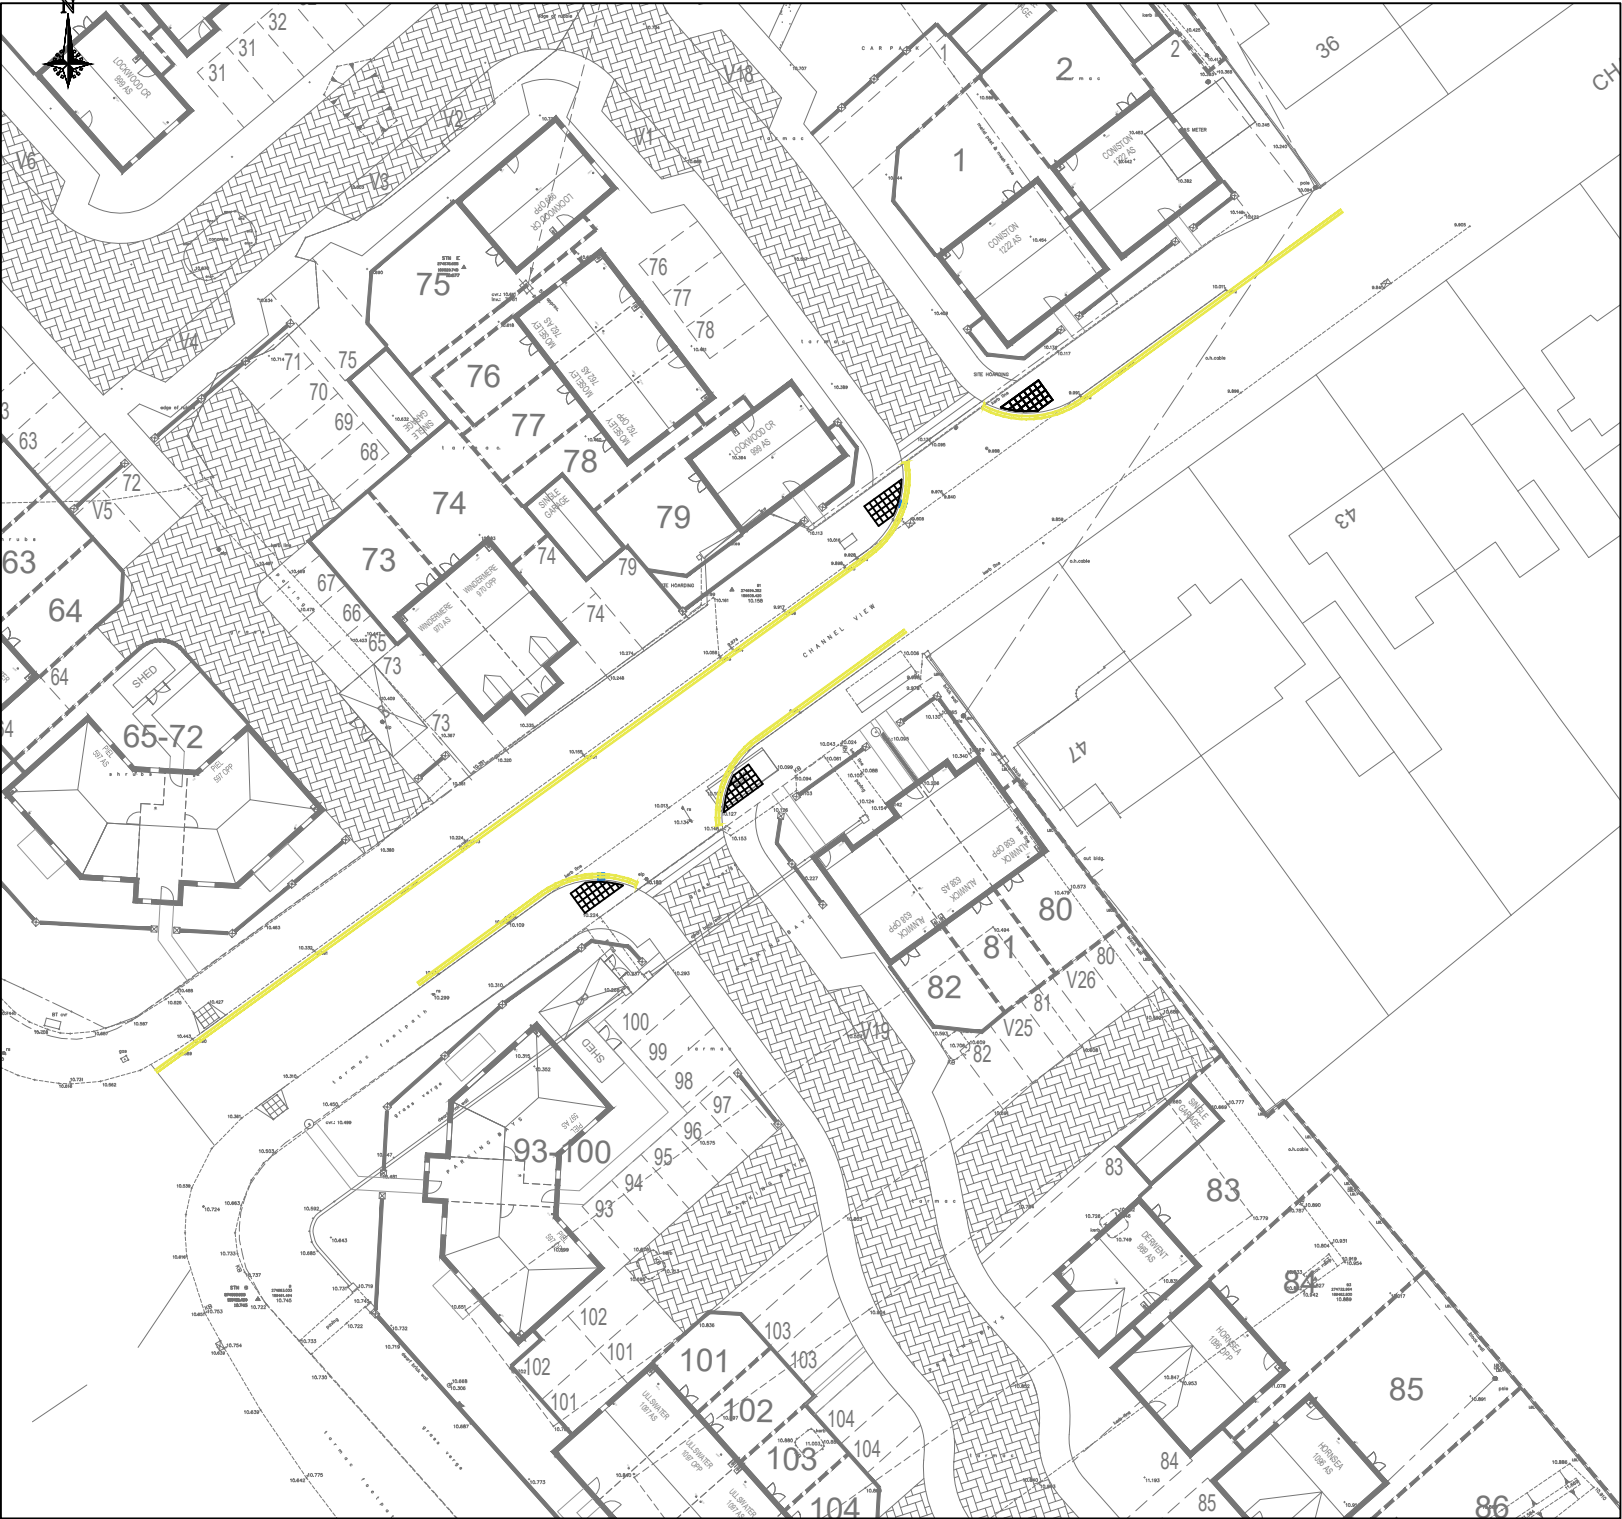

SECTION A
scale 1:500

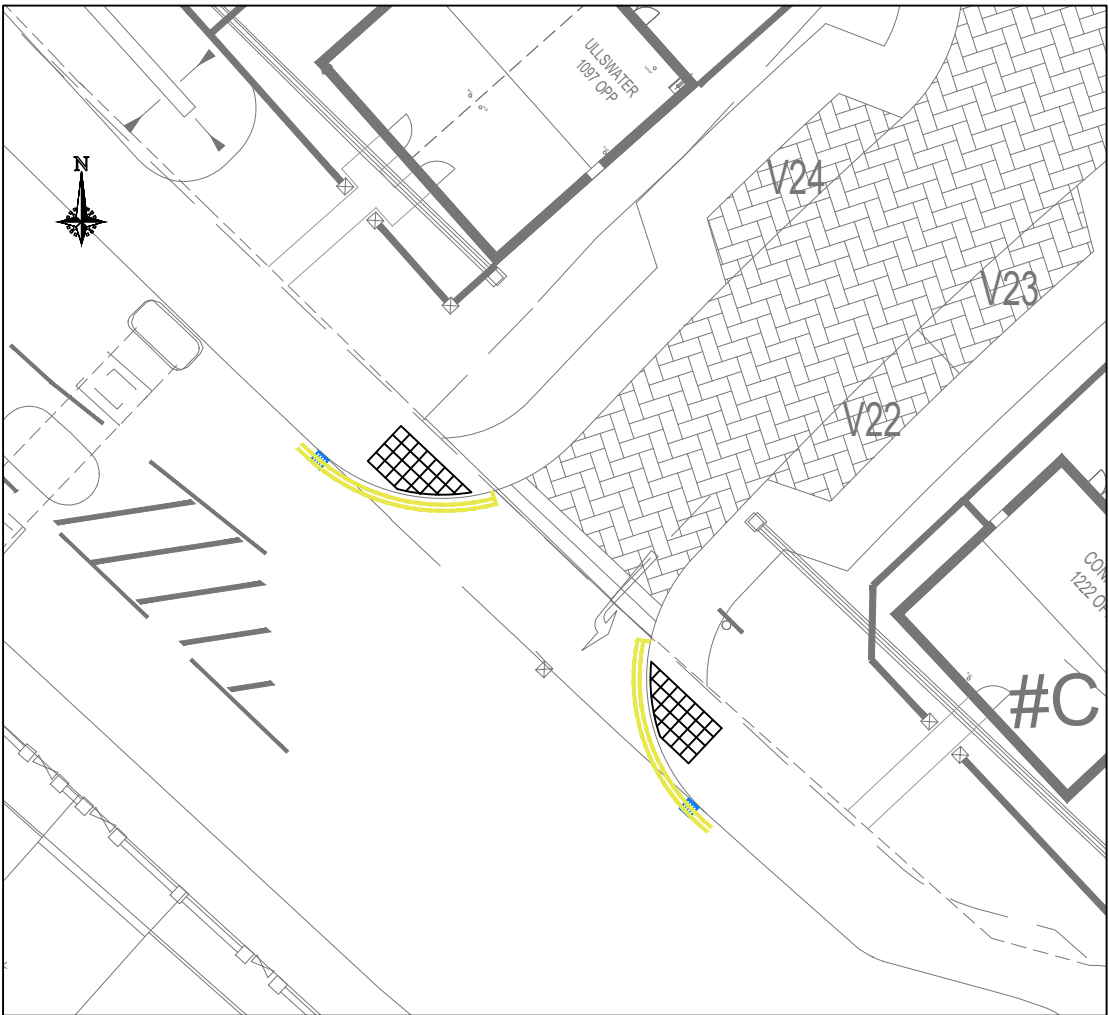

SECTION B
scale 1:250

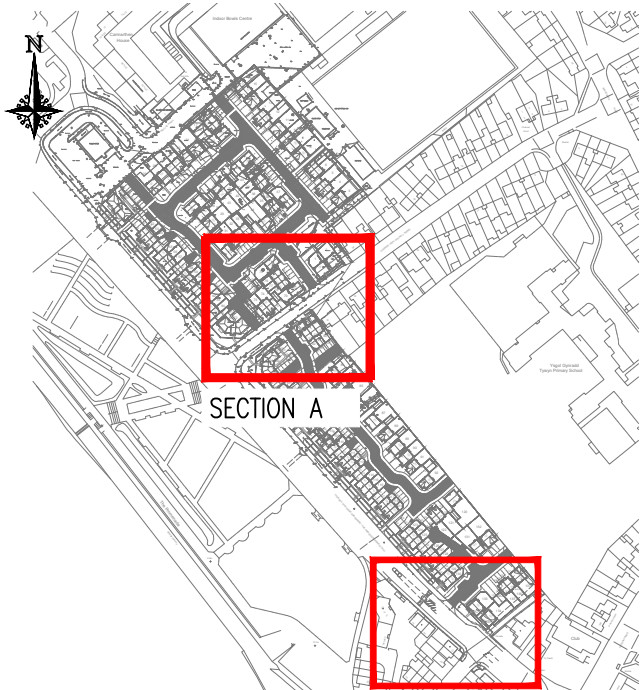

SITE LOCATION
NTS