


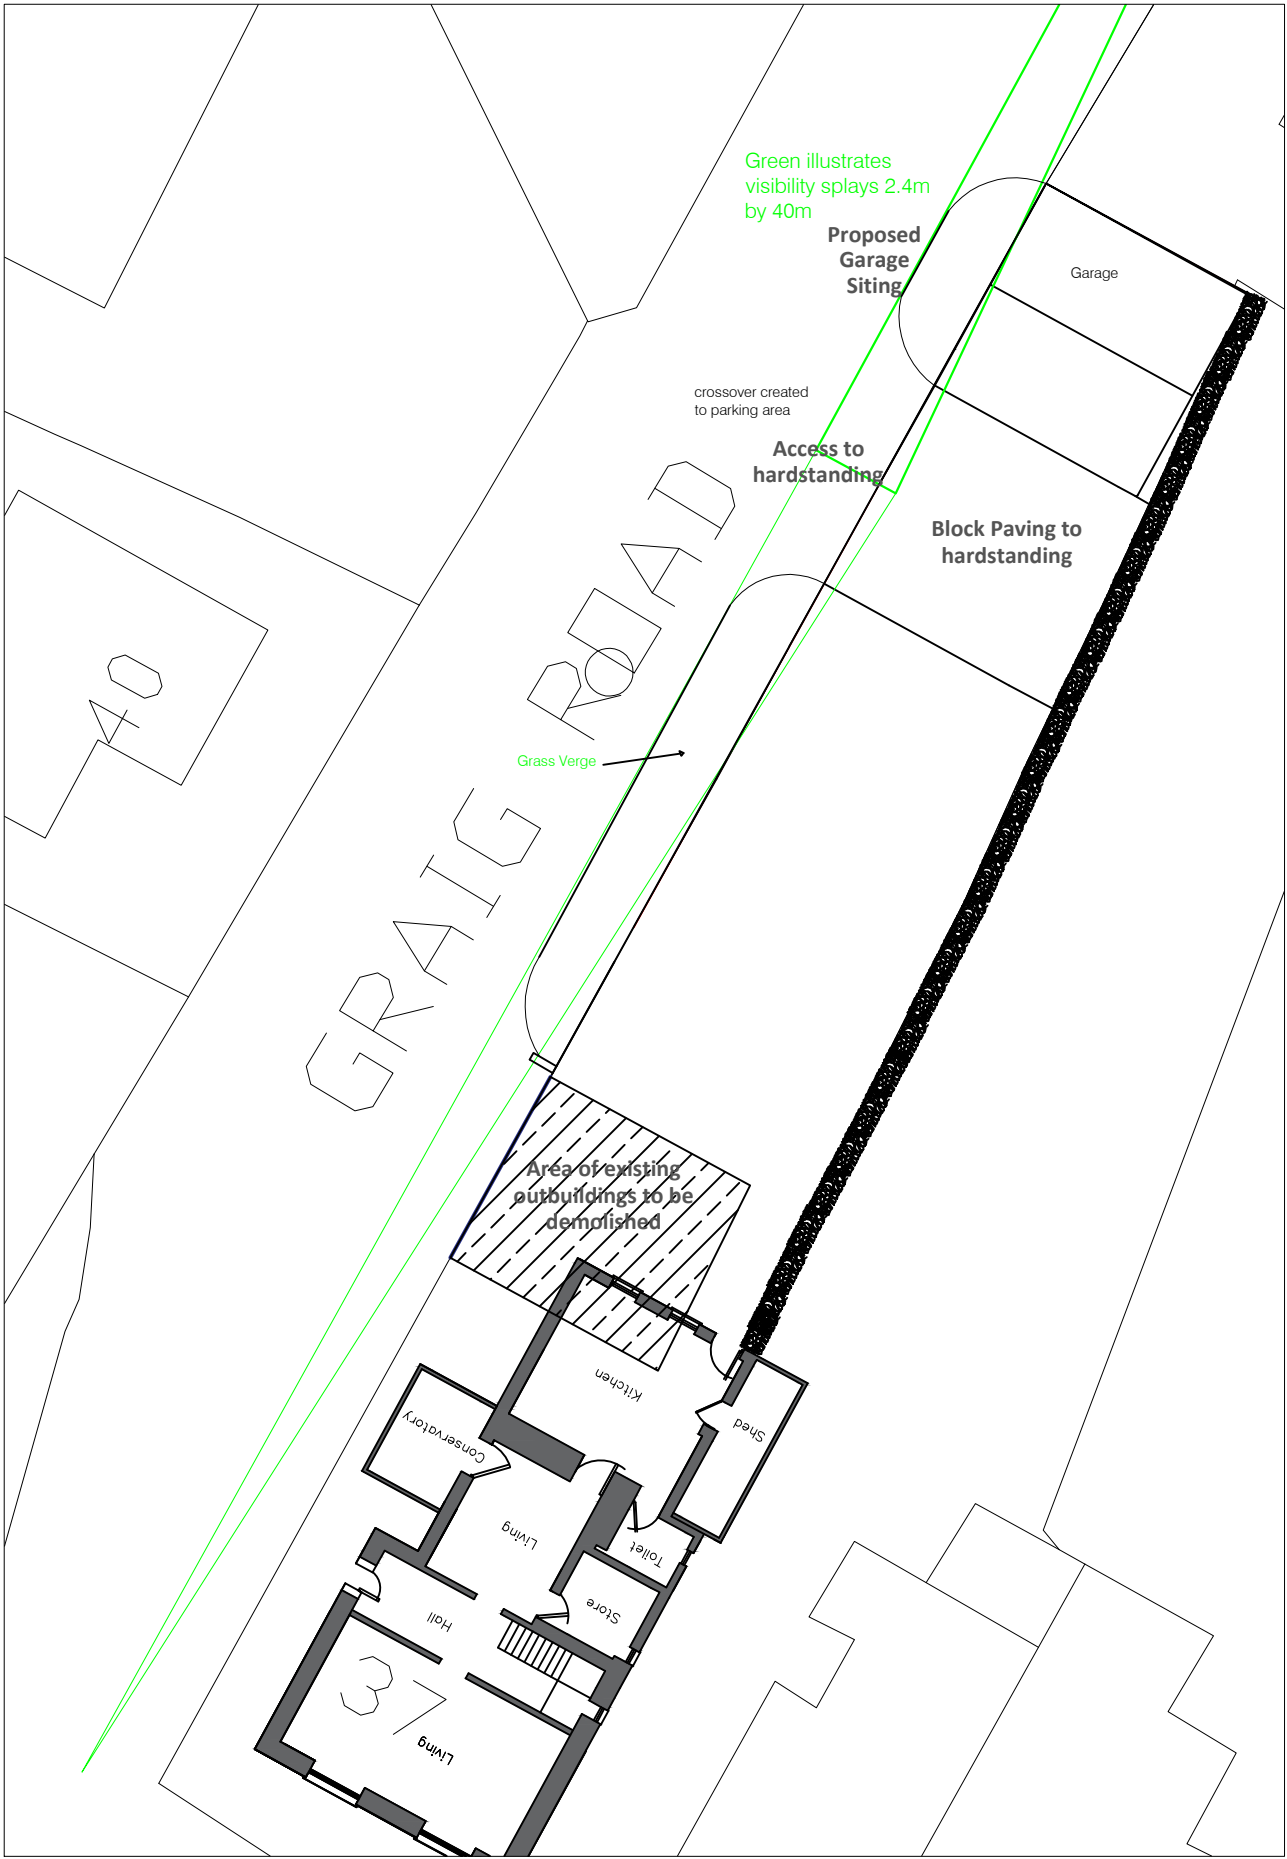

Site: Land at 37 Graig Road

Drawing No. PA/2021/6

Drawing Title: Removal of existing vehicular access

Date: July 2021

Scale: 1:200 Block Plan
1:100 Elevation Plan at A3

Note: Do Not Scale.
For Planning Purposes only