
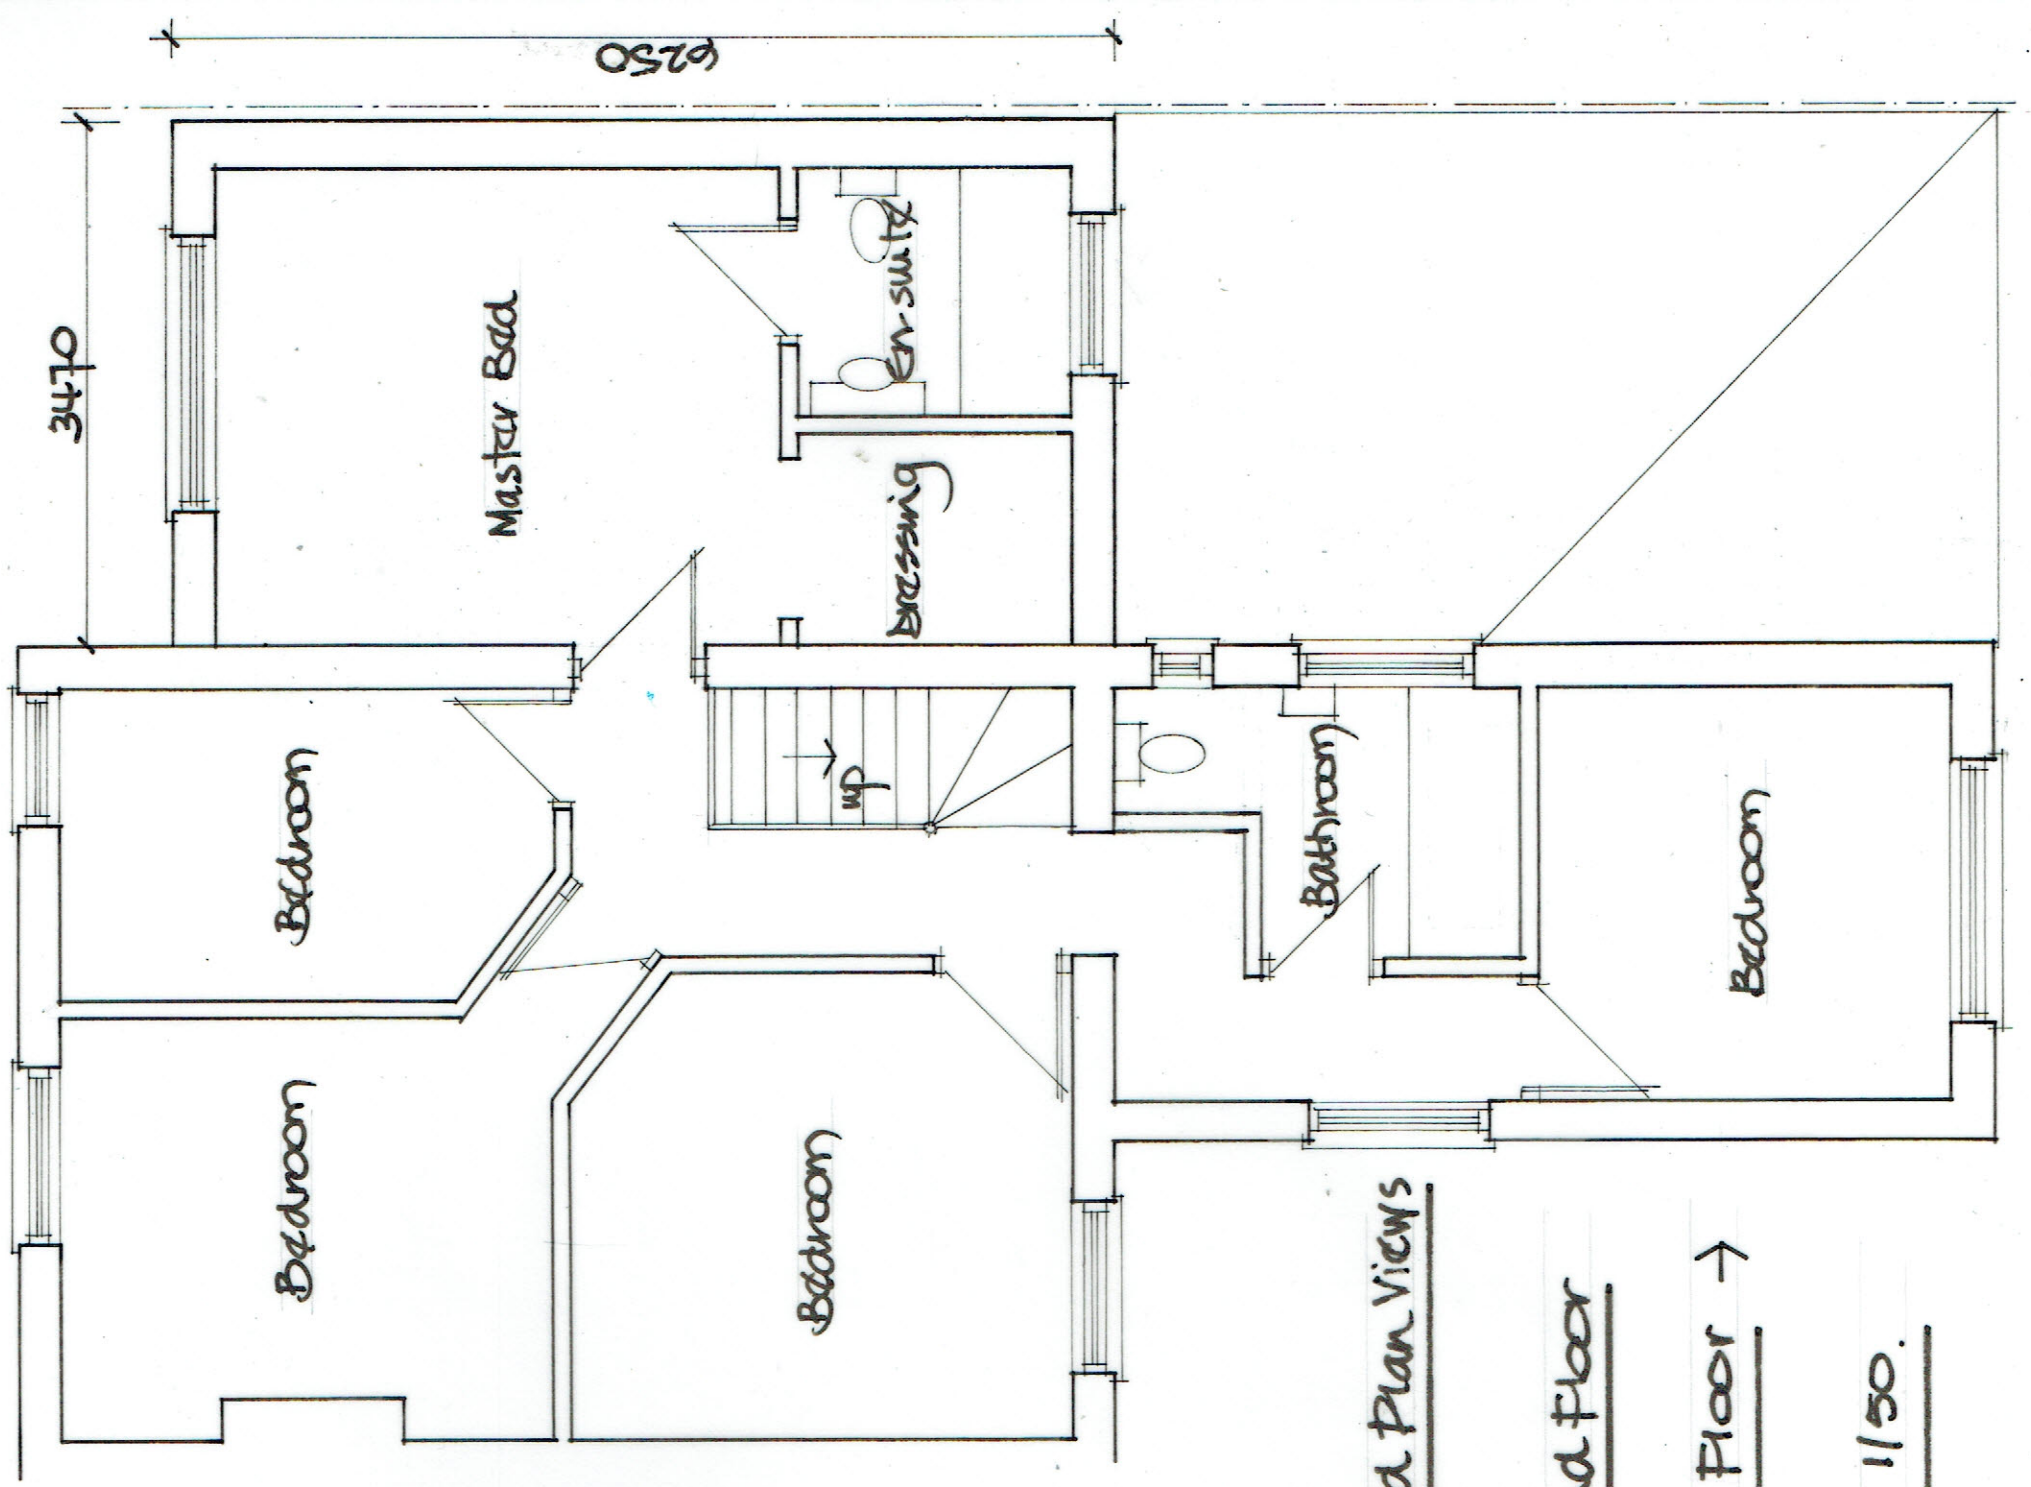


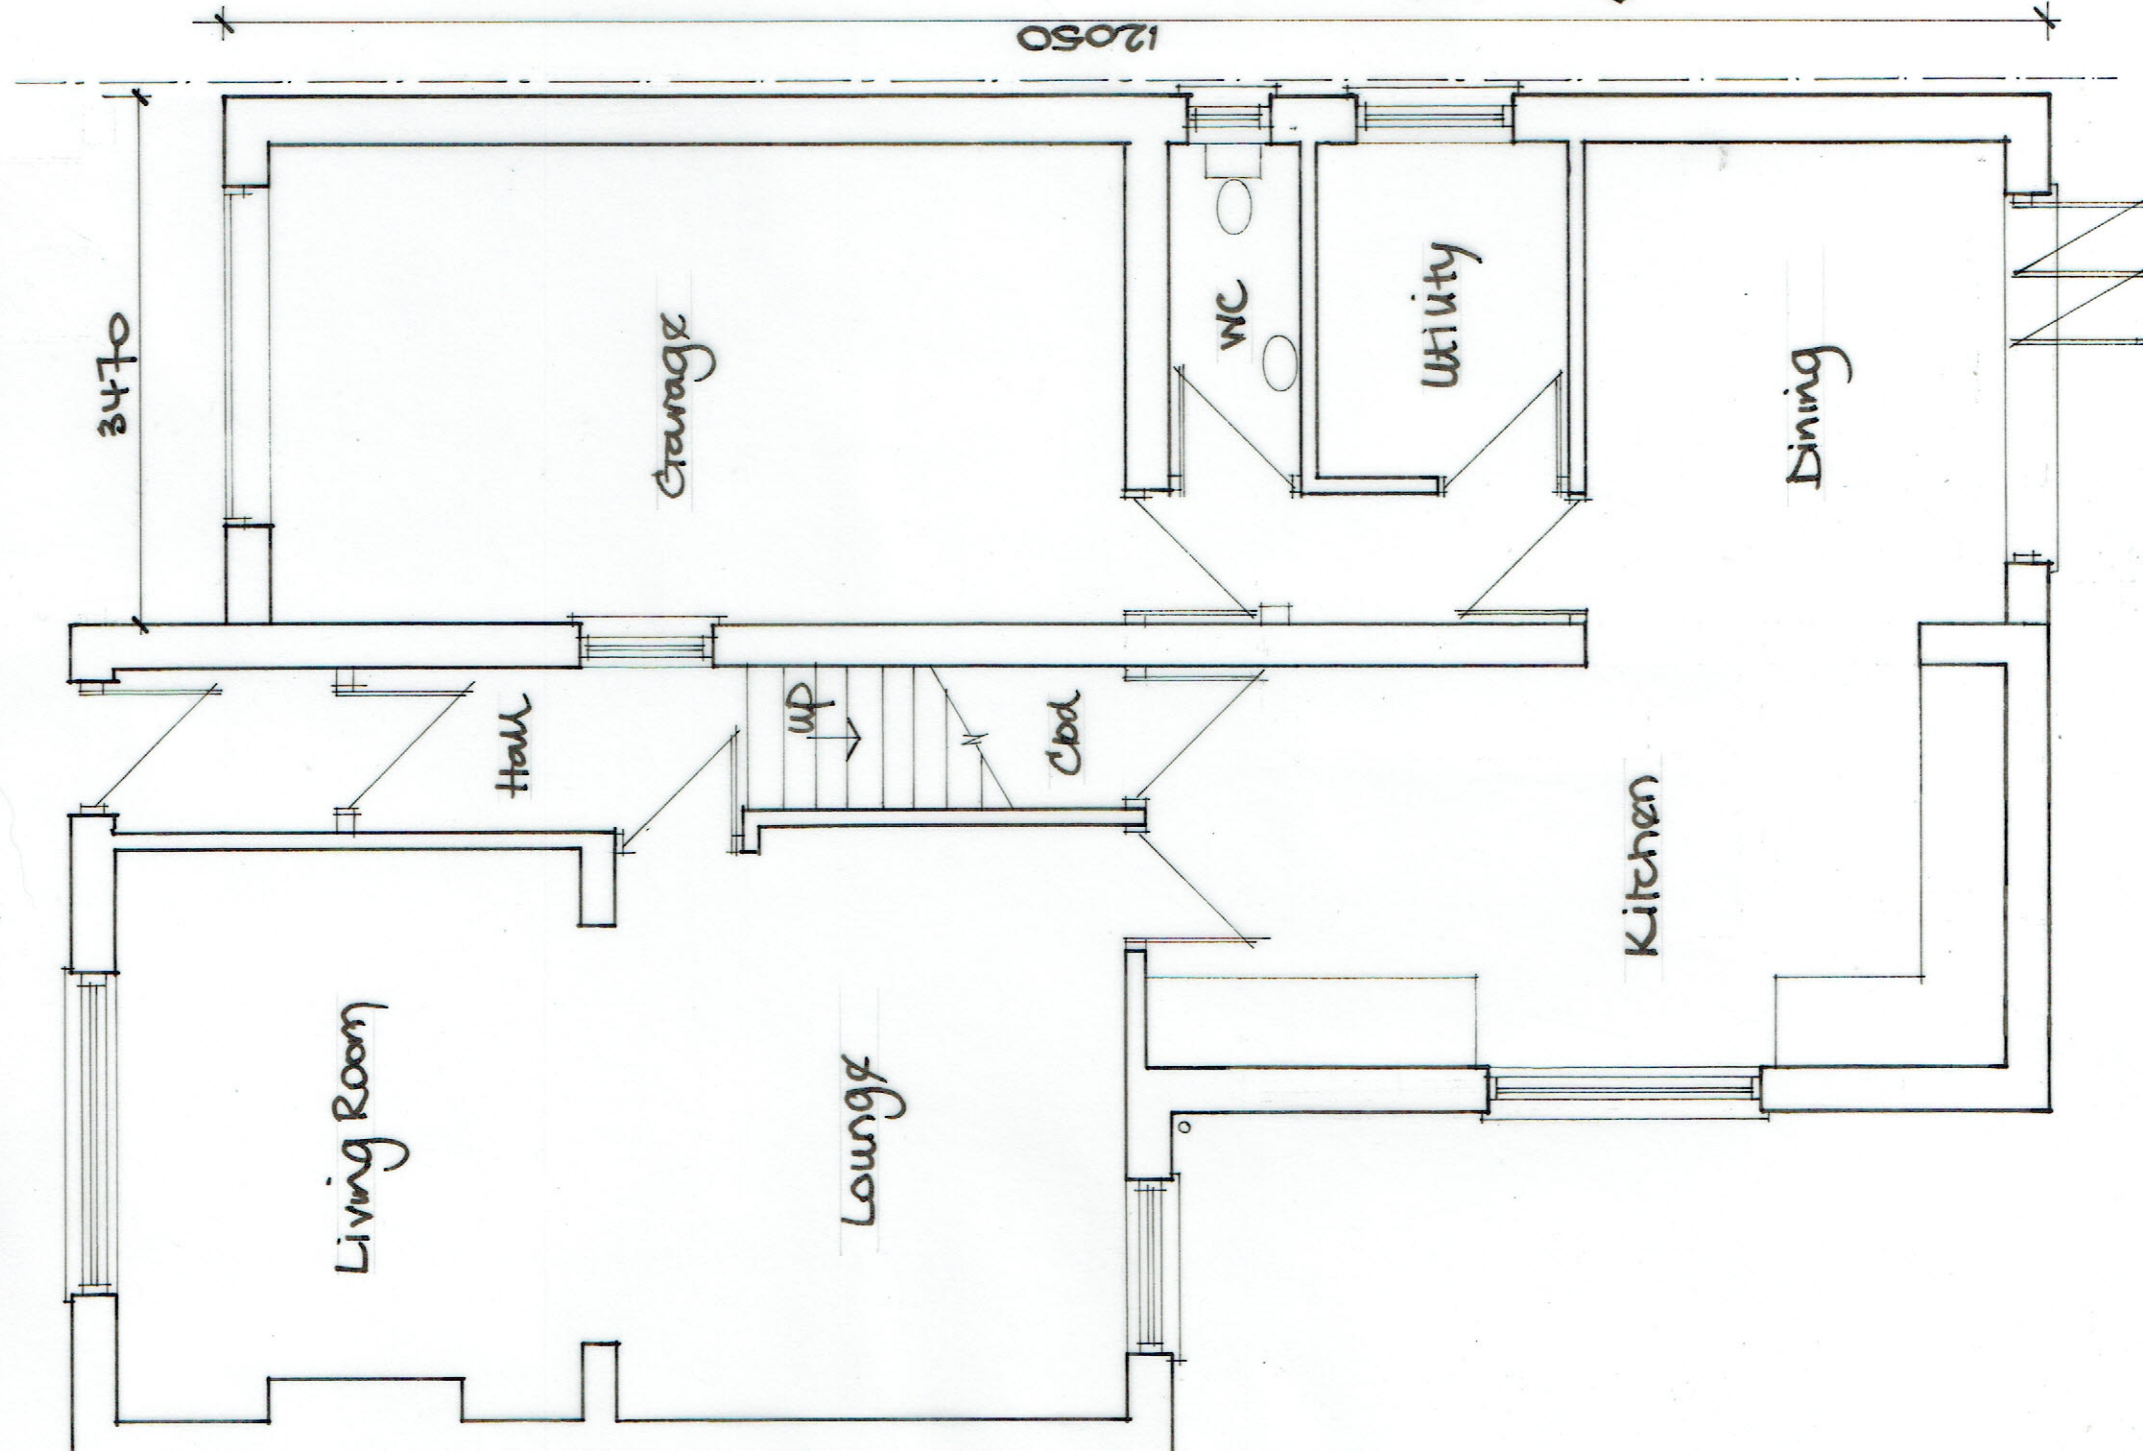

Proposed Plan Views

← Ground floor

First Floor →

Scale 1/50.