


FRONT (SOUTH) ELEVATION OF FENCE 1:100

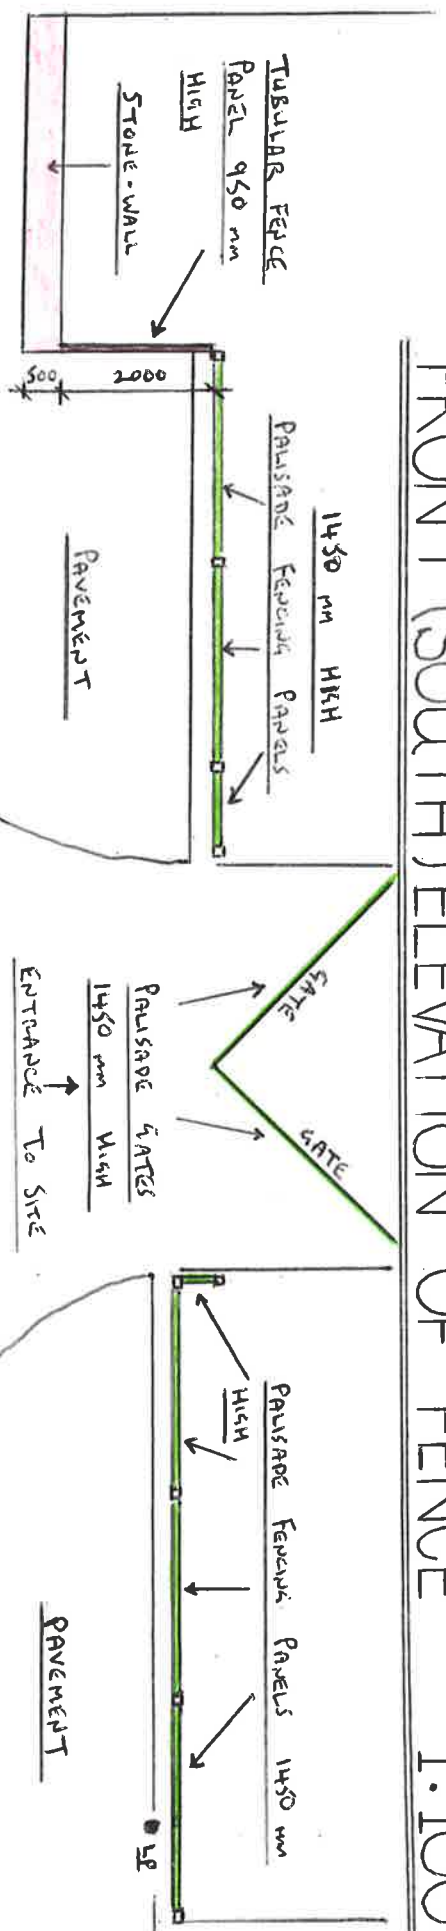

GROUND FLOOR PLAN 1:100

FRONT BOUNDARY (SOUTH) PALISADE FENCE/GATES 1.45 m HIGH
AT SITE OF FORMER "ZION CHAPEL" CWMMAFAN ROAD SA12 9HL