


SA12 9HL

FRONT BOUNDARY (SOUTH) PALISADE FENCE / GATES 1.45 m HIGH

AT SITE OF FORMER "ZION-CHAPEL" CWMAFAN ROAD

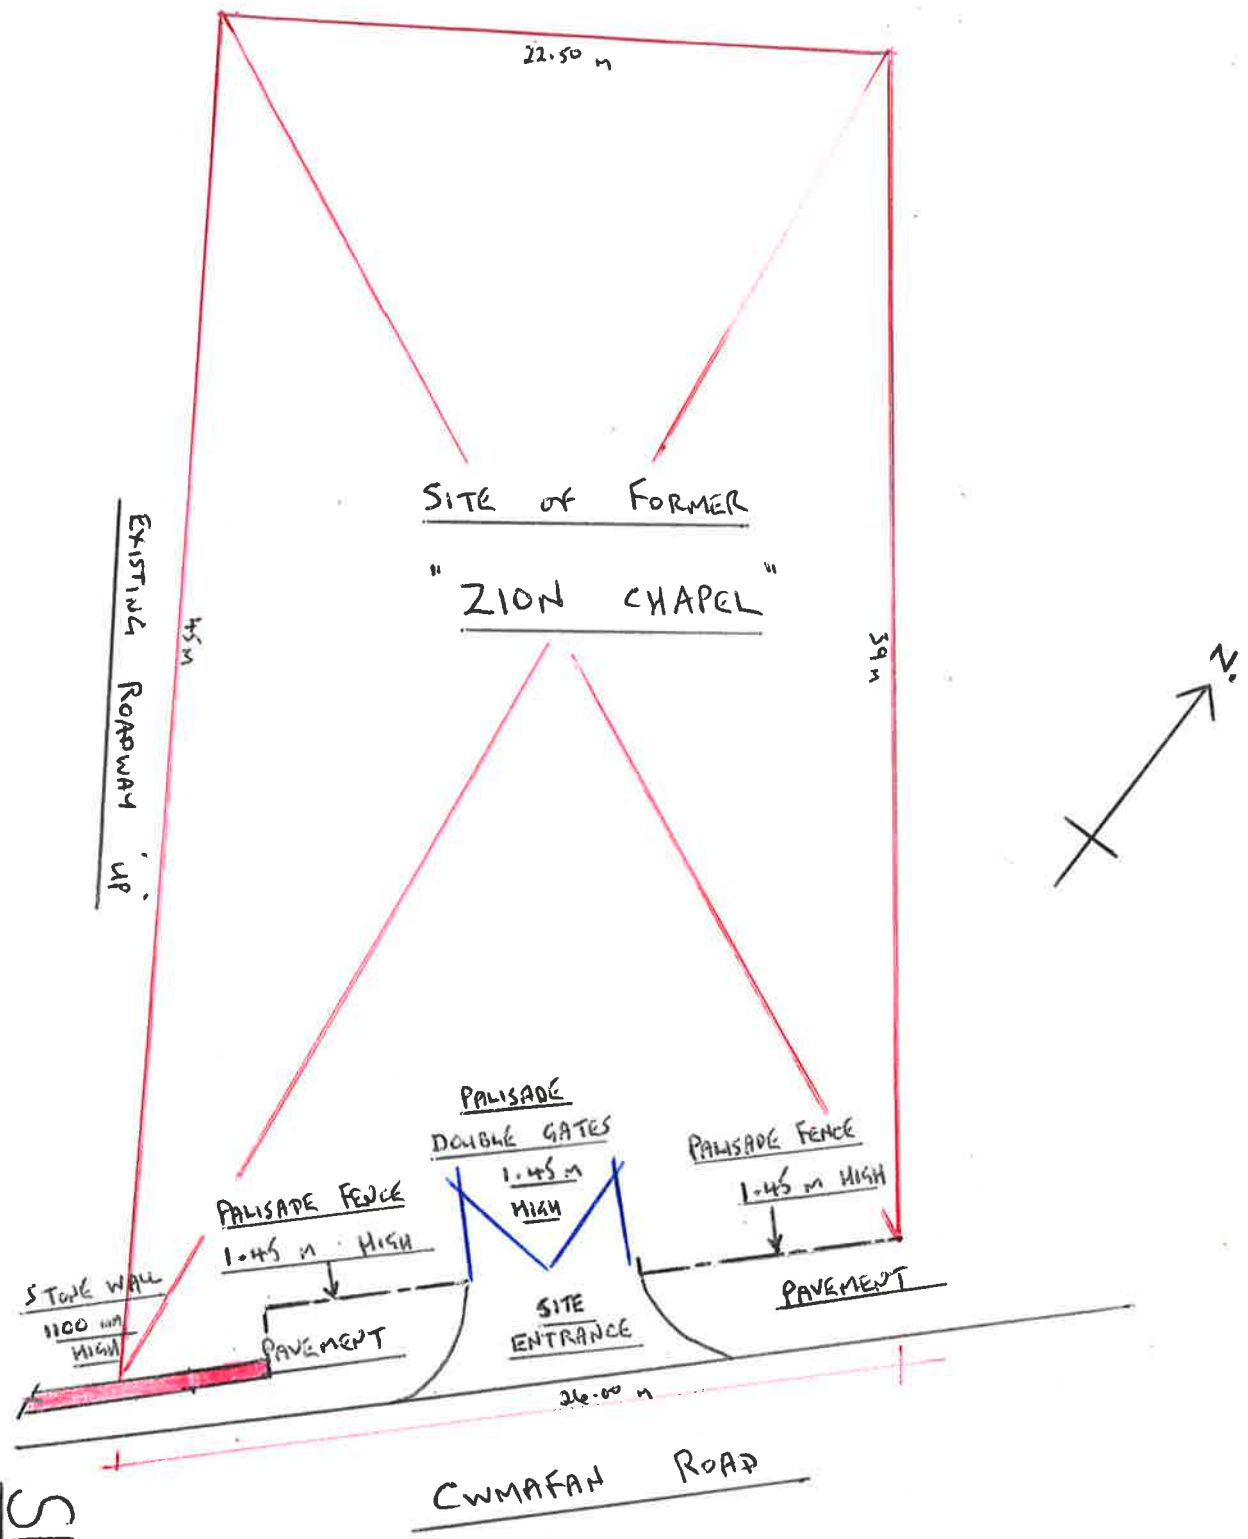

SITE PLAN 1: 2500

SHEET 3 of 3