
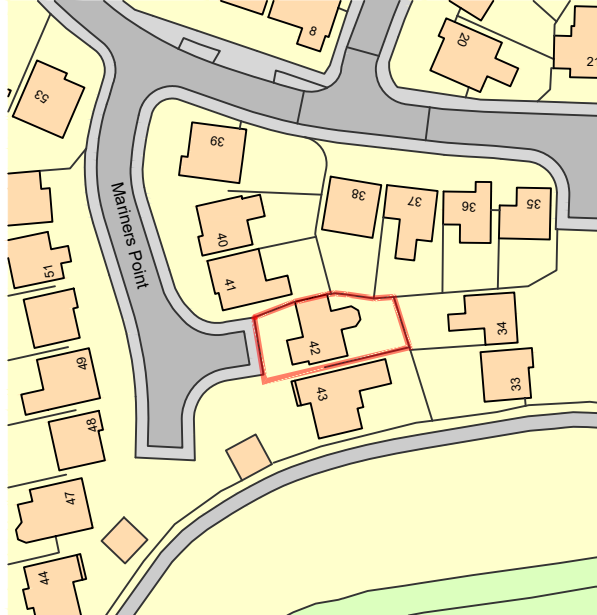


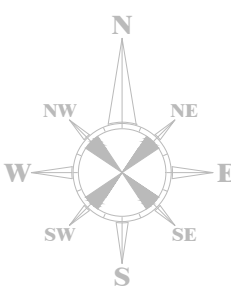

Notes Ordnance Survey, (c) Crown Copyright 2021. All rights reserved. Licence number 100022432 	REVISIONS				CLIENT: Julie Davies						
	Rev	Comment	By	Date	PROJECT TITLE: Extension						
	-				PROJECT ADDRESS 1: 42 Mariners Point,					A4	CHECKED BY: DLD
					PROJECT ADDRESS 2: Port Talbot, SA12 6DL						APPROVED BY: DLD
					DRAWING TITLE: Site Location Plan						
					DATE: 06.04.2021	SCALE: 1:1250	DRAWN BY: DLD	REF: RH479	DRAWING NO: 001	REV: -	
THIS DRAWING IS THE COPYRIGHT OF DARKIN ARCHITECTS AND MAY NOT BE COPIED, ALTERED OR REPRODUCED IN ANY FORM OR PASSED TO A THIRD PARTY WITHOUT THEIR CONSENT. DIMENSIONS MUST BE CHECKED AND VERIFIED ON SITE AND ANY DISCREPANCIES SHOULD BE REPORTED TO THE ARCHITECT. THIS DRAWING MUST NOT BE SCALED AND SHOULD BE READ IN CONJUNCTION WITH ALL OTHER CONSULTANT'S DRAWINGS. IF IN DOUBT ASK FOR CONFIRMATION.				CARDIFF 02921 197 196 LLANELLI 01554 778 730 NEATH 01639 368 000 info@darkinarchitects.com © Copyright Darkin Architects 2021 RIBA  Chartered Practice				darkin architects drawing on experience			