

Superseded

01	Issue	MH-002	Drawing No.	As shown	Scale (A3)
Retrospective application for alterations to garden levels at Neath, SA10 6EF					
Site layout					
Mr. M. Hacker					
01	REV	DESCRIPTION	DATE	Client	
01	First Issue		June'21		

All dimensions are to be site checked and confirmed prior to order and manufacture of components and prior to the commencement of works on site.

Material, workmanship & construction are to conform with current British Standards, Codes of Practice, Agreements, Certificates & Manufacturers recommended Specifications and are to fully comply with the Building Regulations, related approved documents and legislation.

All services are to be installed in accordance with statutory authority regulations and by-laws.

SAFETY :


All builder practices are to comply with :

- The Health & Safety at Work Act (1974)
- The Management of Health and Safety at Work (1999)
- The Construction (Health & Safety Welfare) regs. (1996)
- The Construction (Lifting Operations) regs. (1961)
- The Construction (Head Protection) regs. (1989)
- The Construction (Design & Management) regs. (2007)
- COSHH regs
- PUWER regs
- PPE regs
- Manual Handling regs

Go to www.hse.gov.uk for further information.

Block plan showing original garden layout


Scale - 1:200

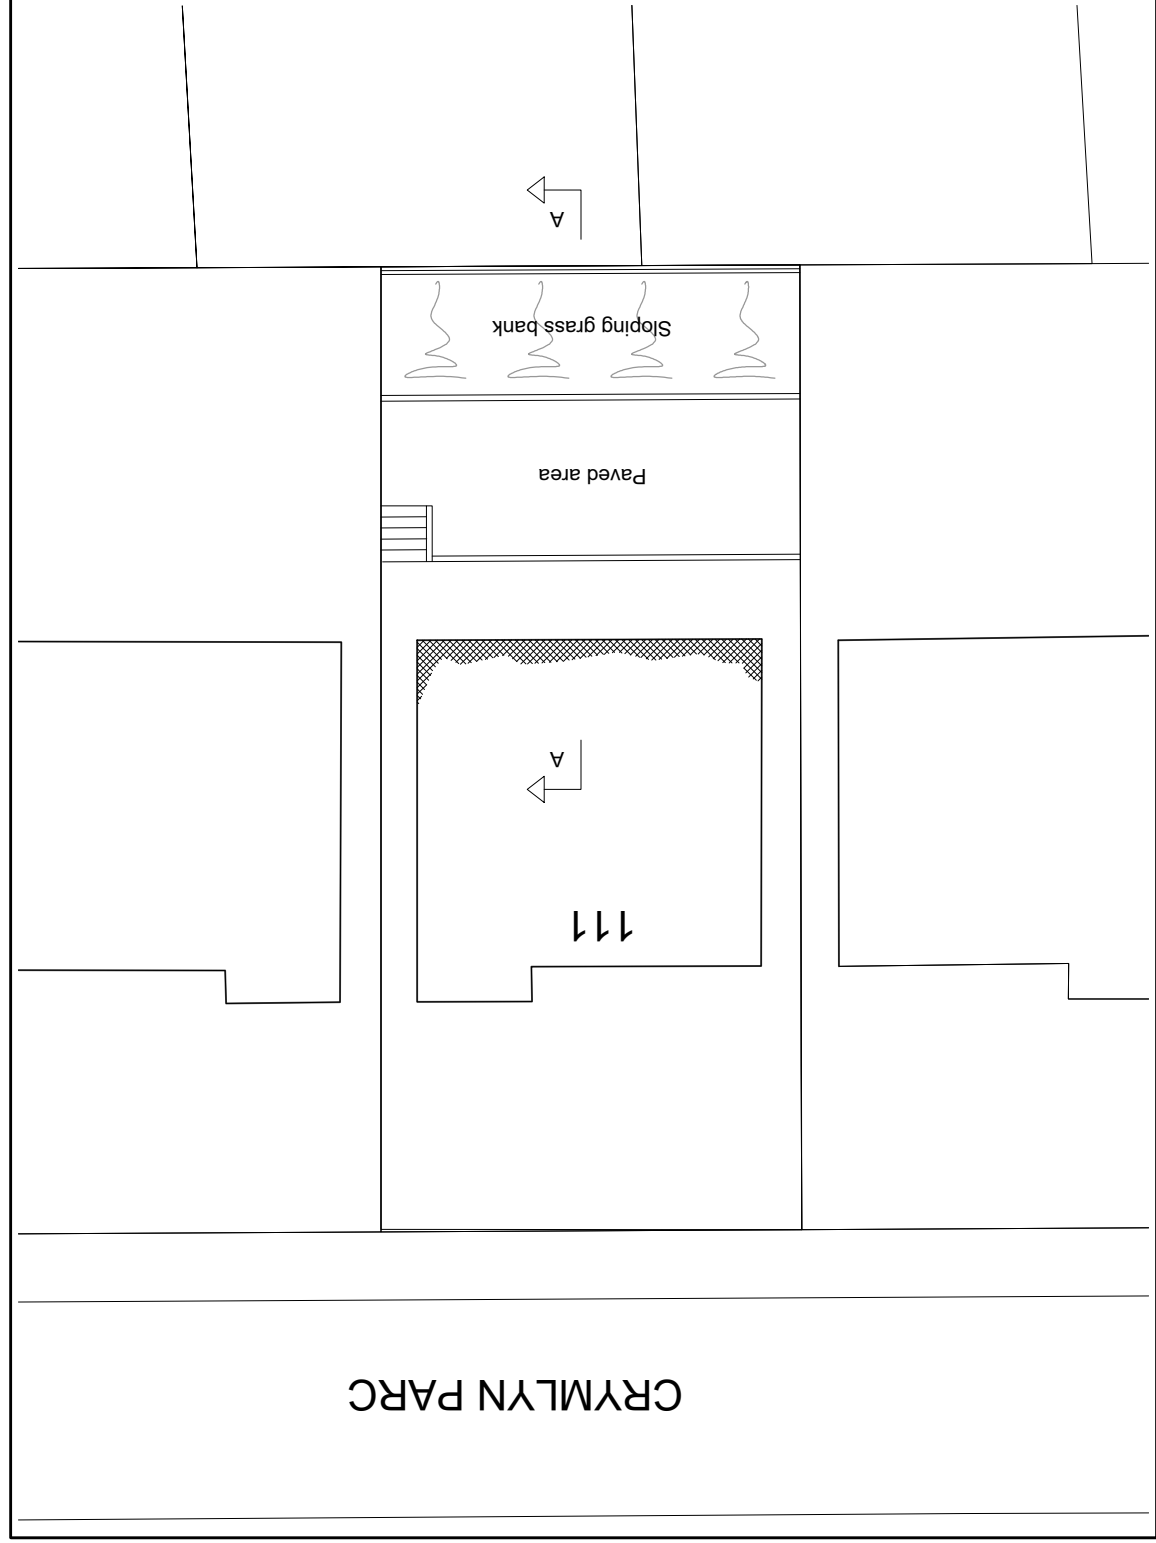

Block plan showing extent of works

Scale - 1:200

Scale - 1:200

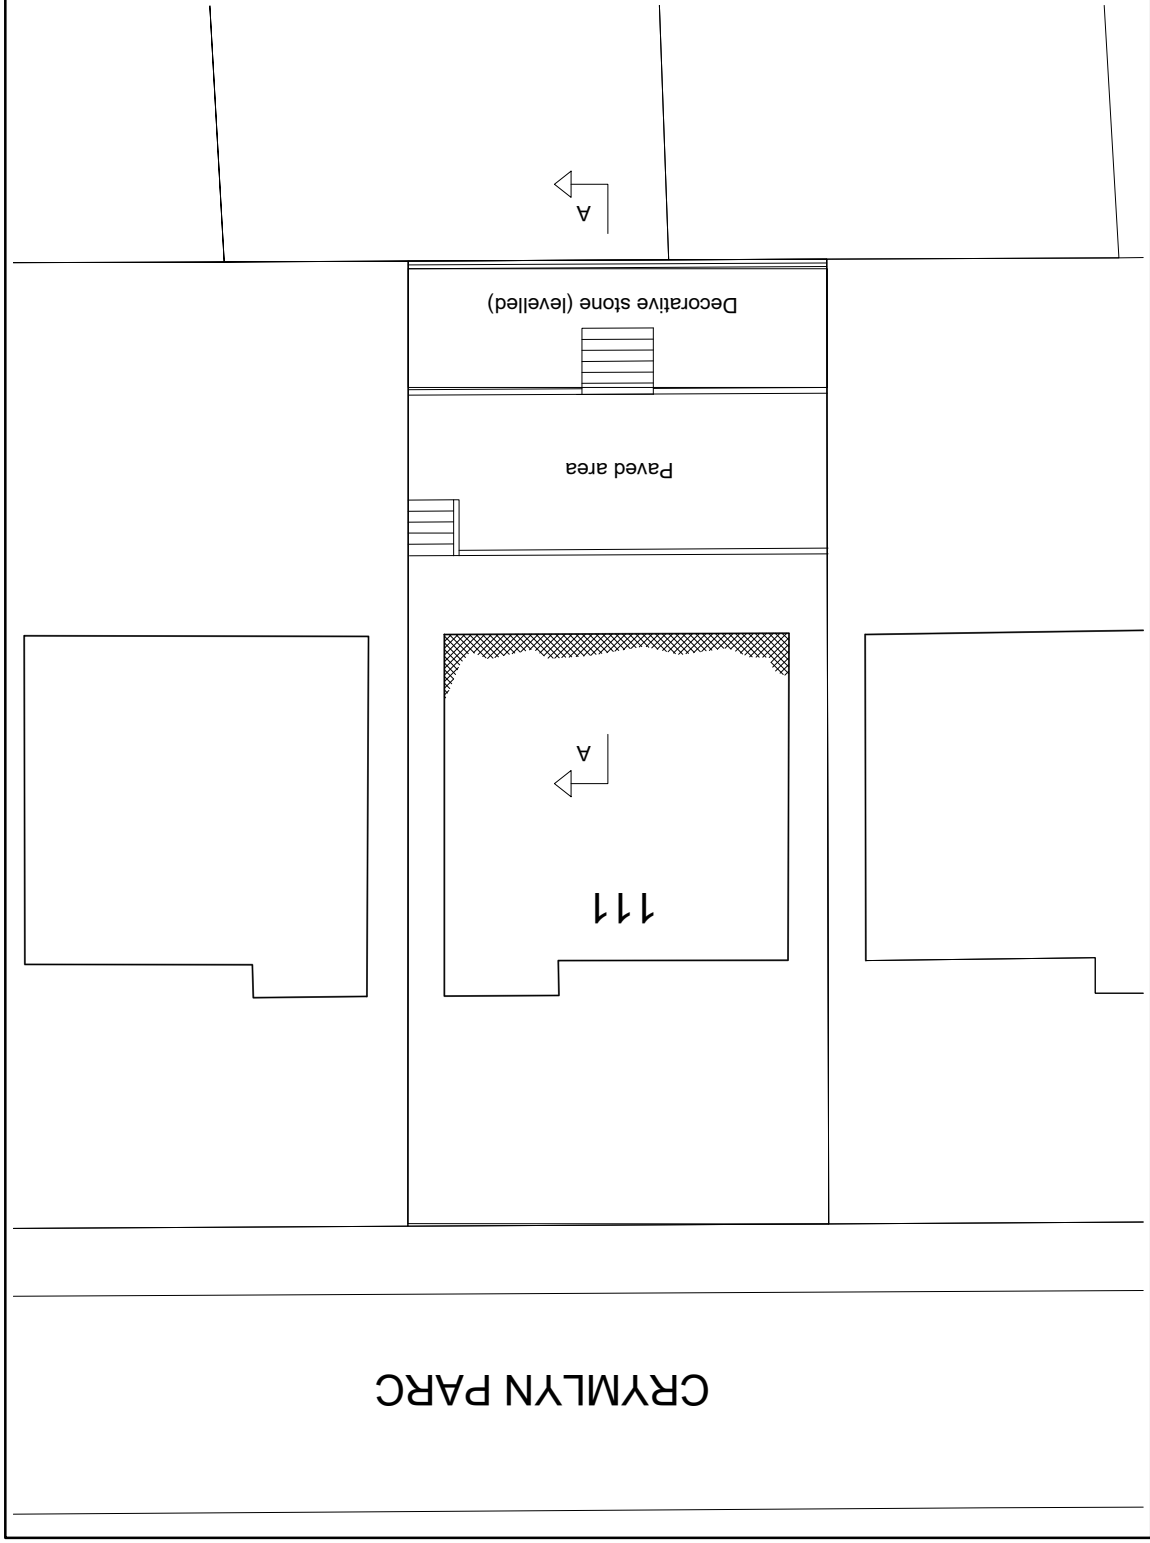

WARNING:- THIS MAY BE A REDUCED SIZE PRINT, CHECK SCALE BELOW

1:200

