



Superseded

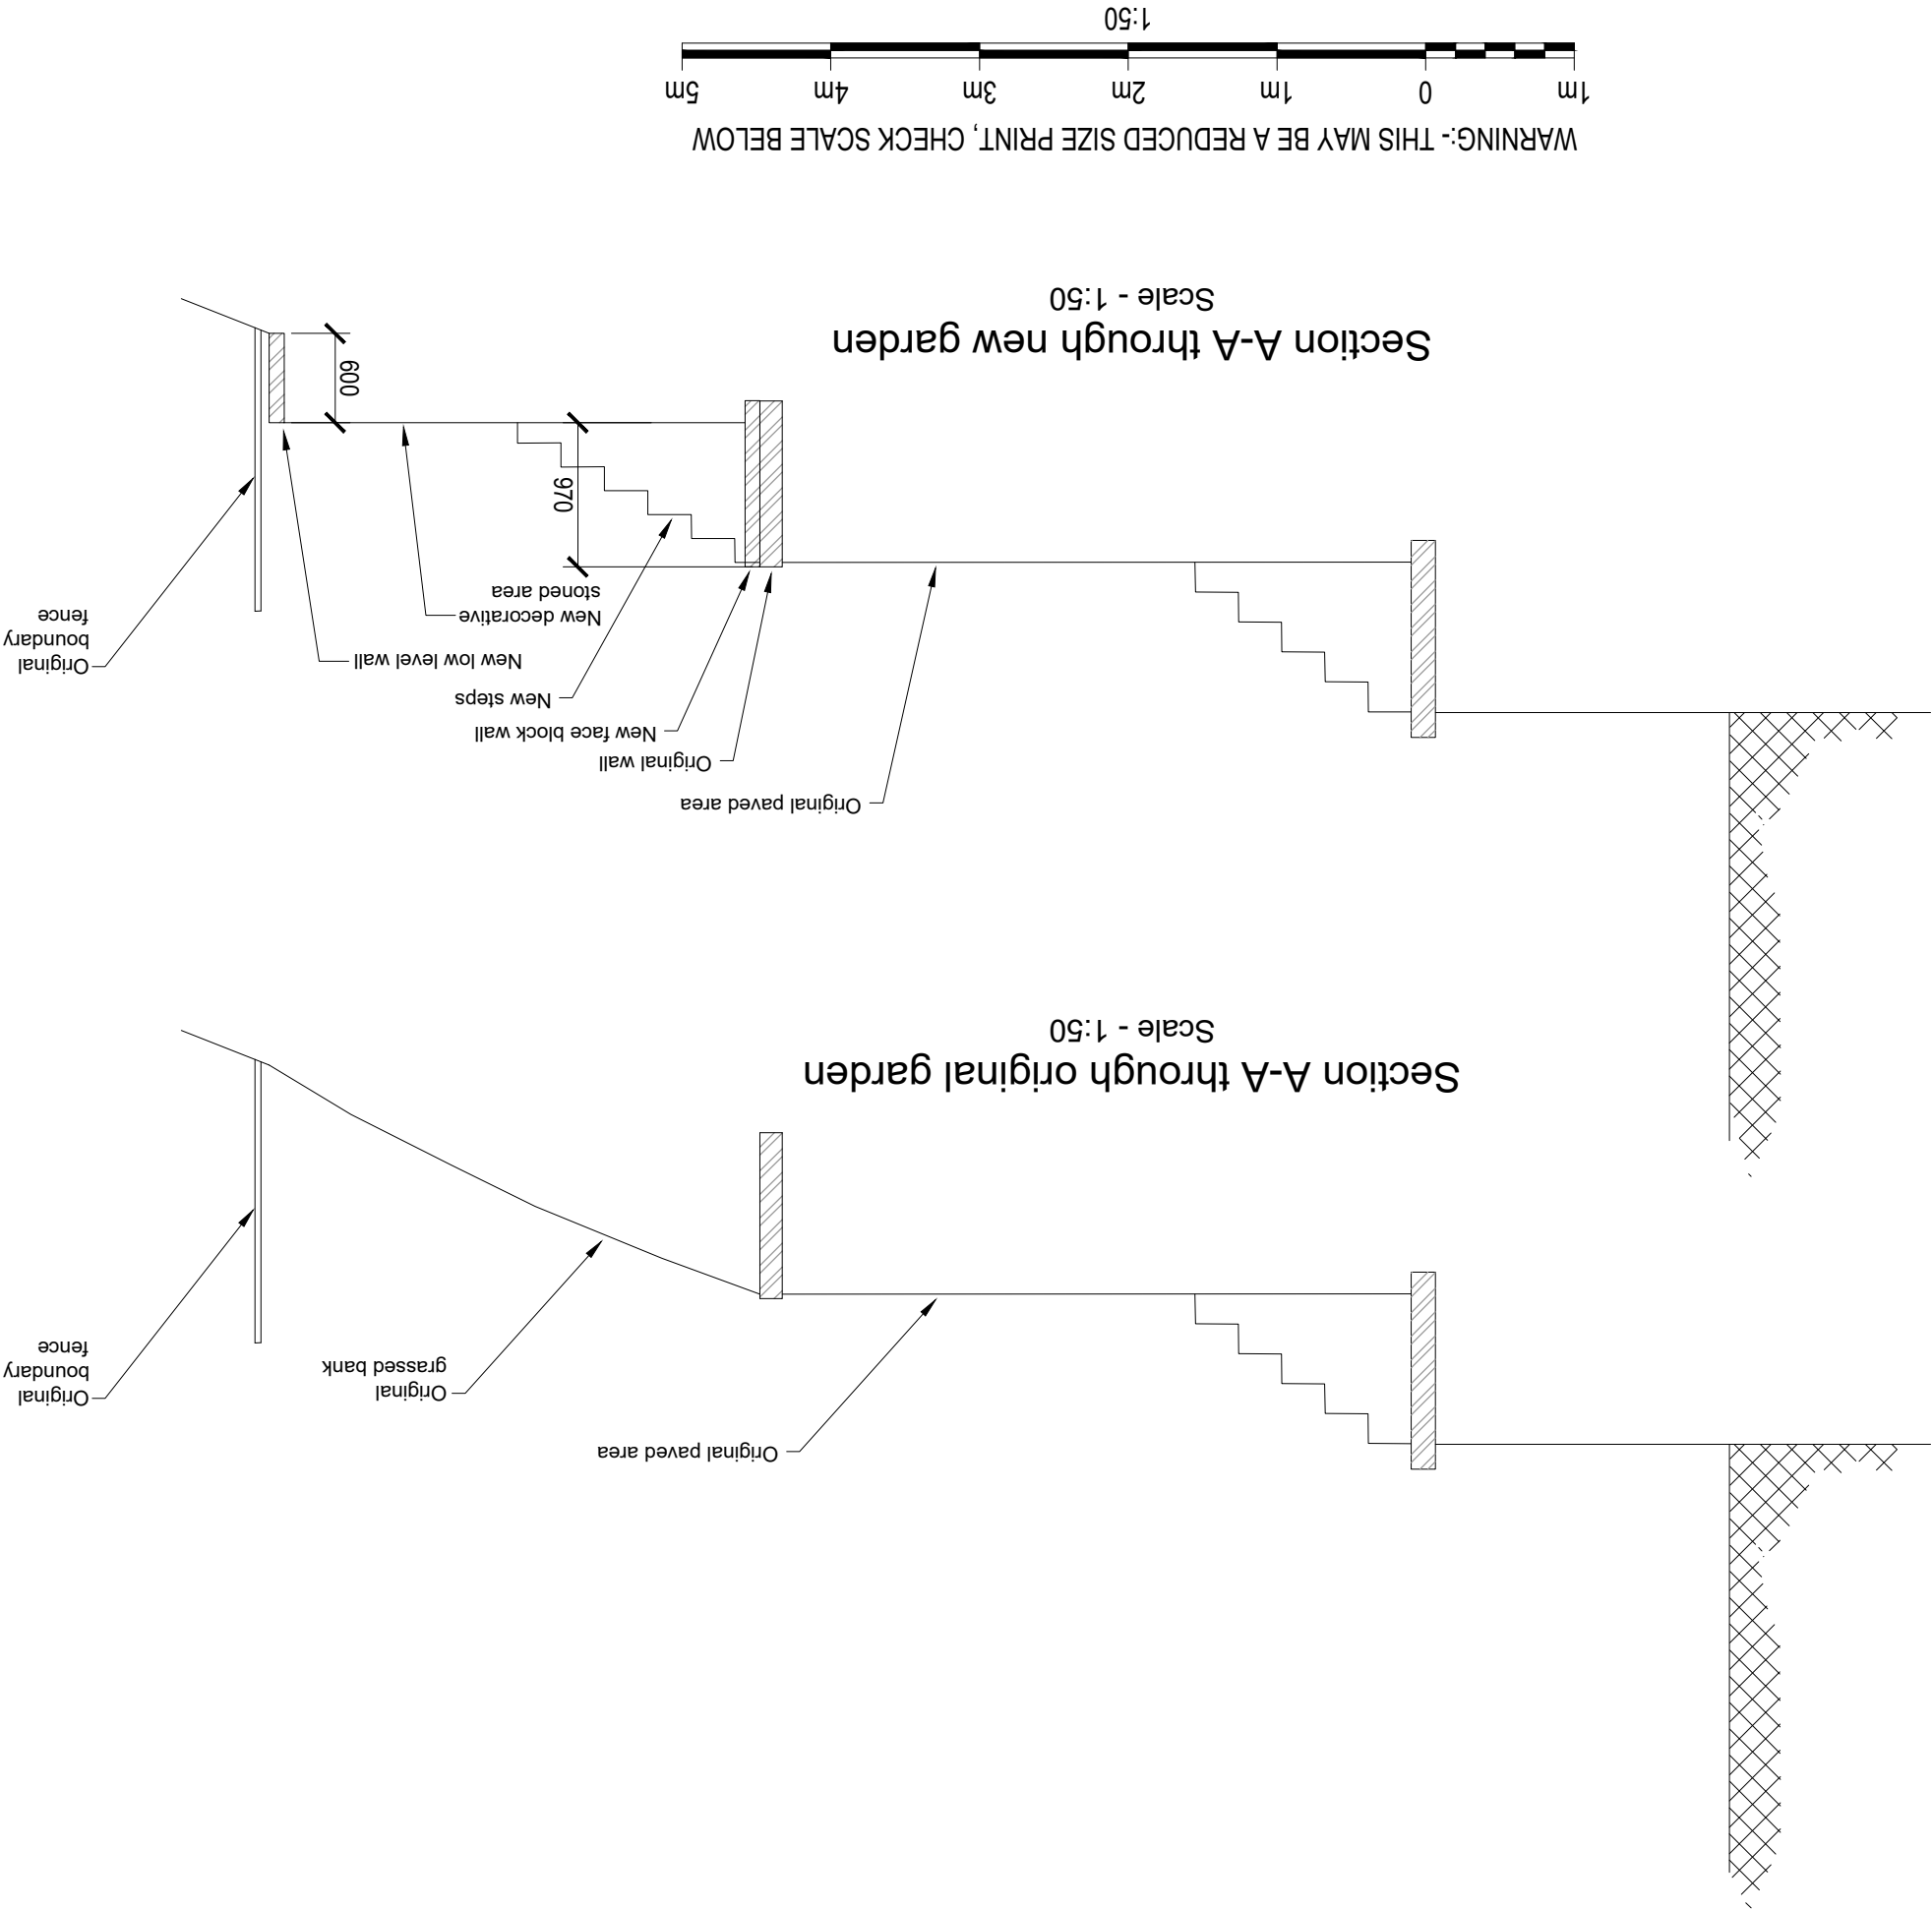

Photograph showing completed garden

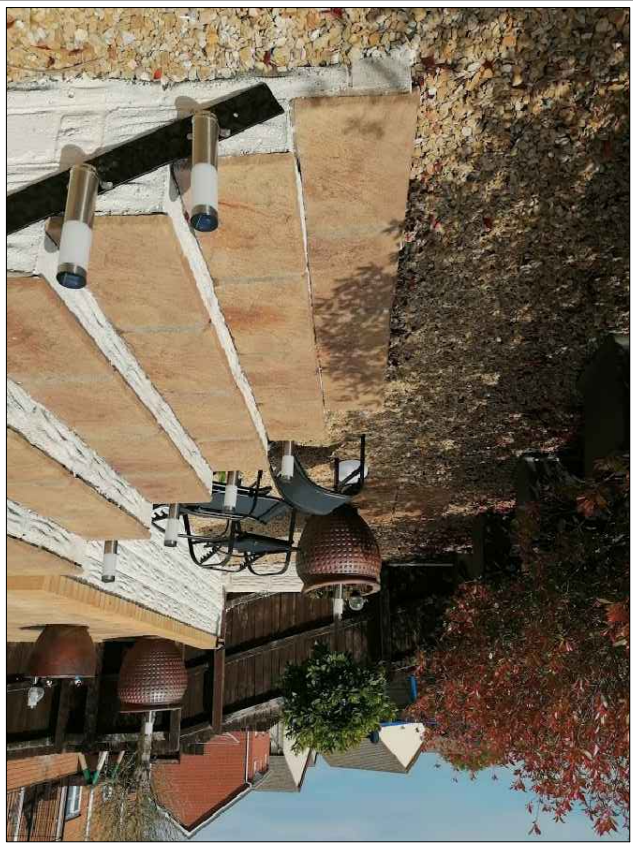

01	First issue	June'21
REV	DESCRIPTION	DATE
Client		
Mr. M. Hacker		
Title		
Sections and photograph		
Scheme		
Retrospective application for alterations to garden levels at No. 11 Crymlyn Park, Skewen, Neath, SA10 6EF		
Scale (A3)		
As shown	Drawing No.	Issue
MH-003		01