


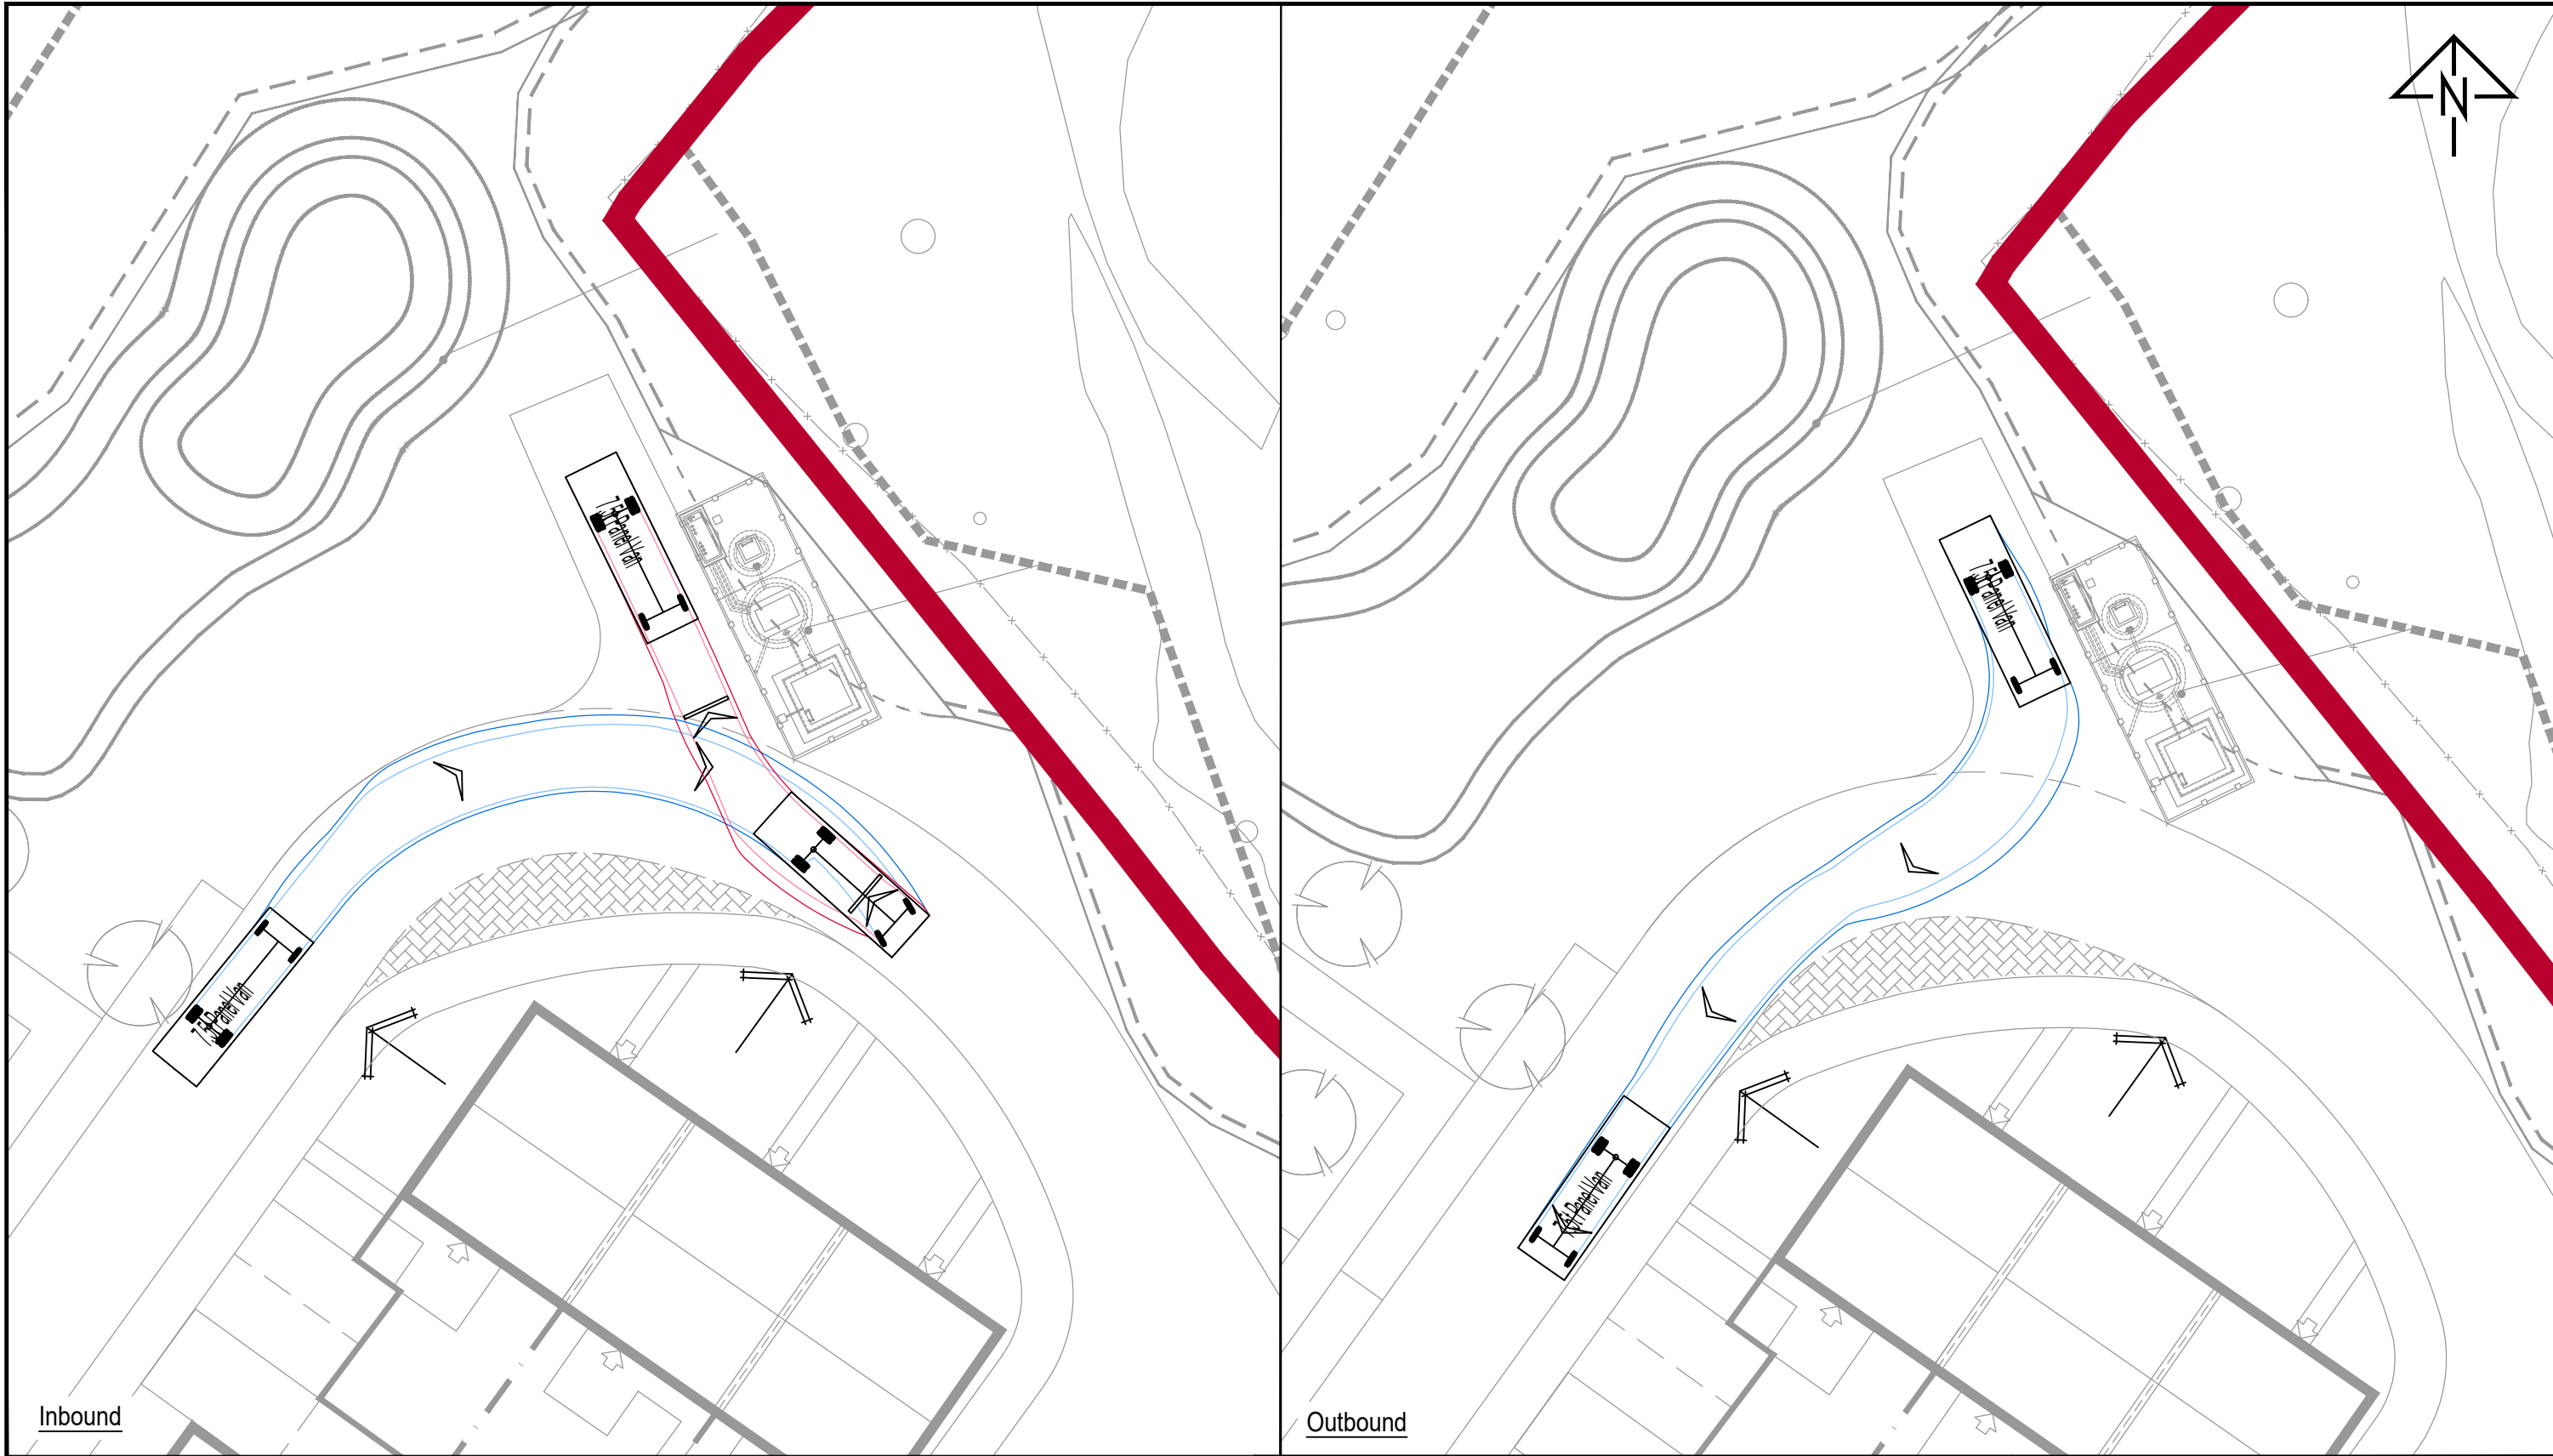

REV.	DETAILS	DRAWN	CHECKED	DATE	Notes: 1. This is not a construction drawing and is intended for illustrative purposes only. 2. White lining is indicative only. <
------	---------	-------	---------	------	--