



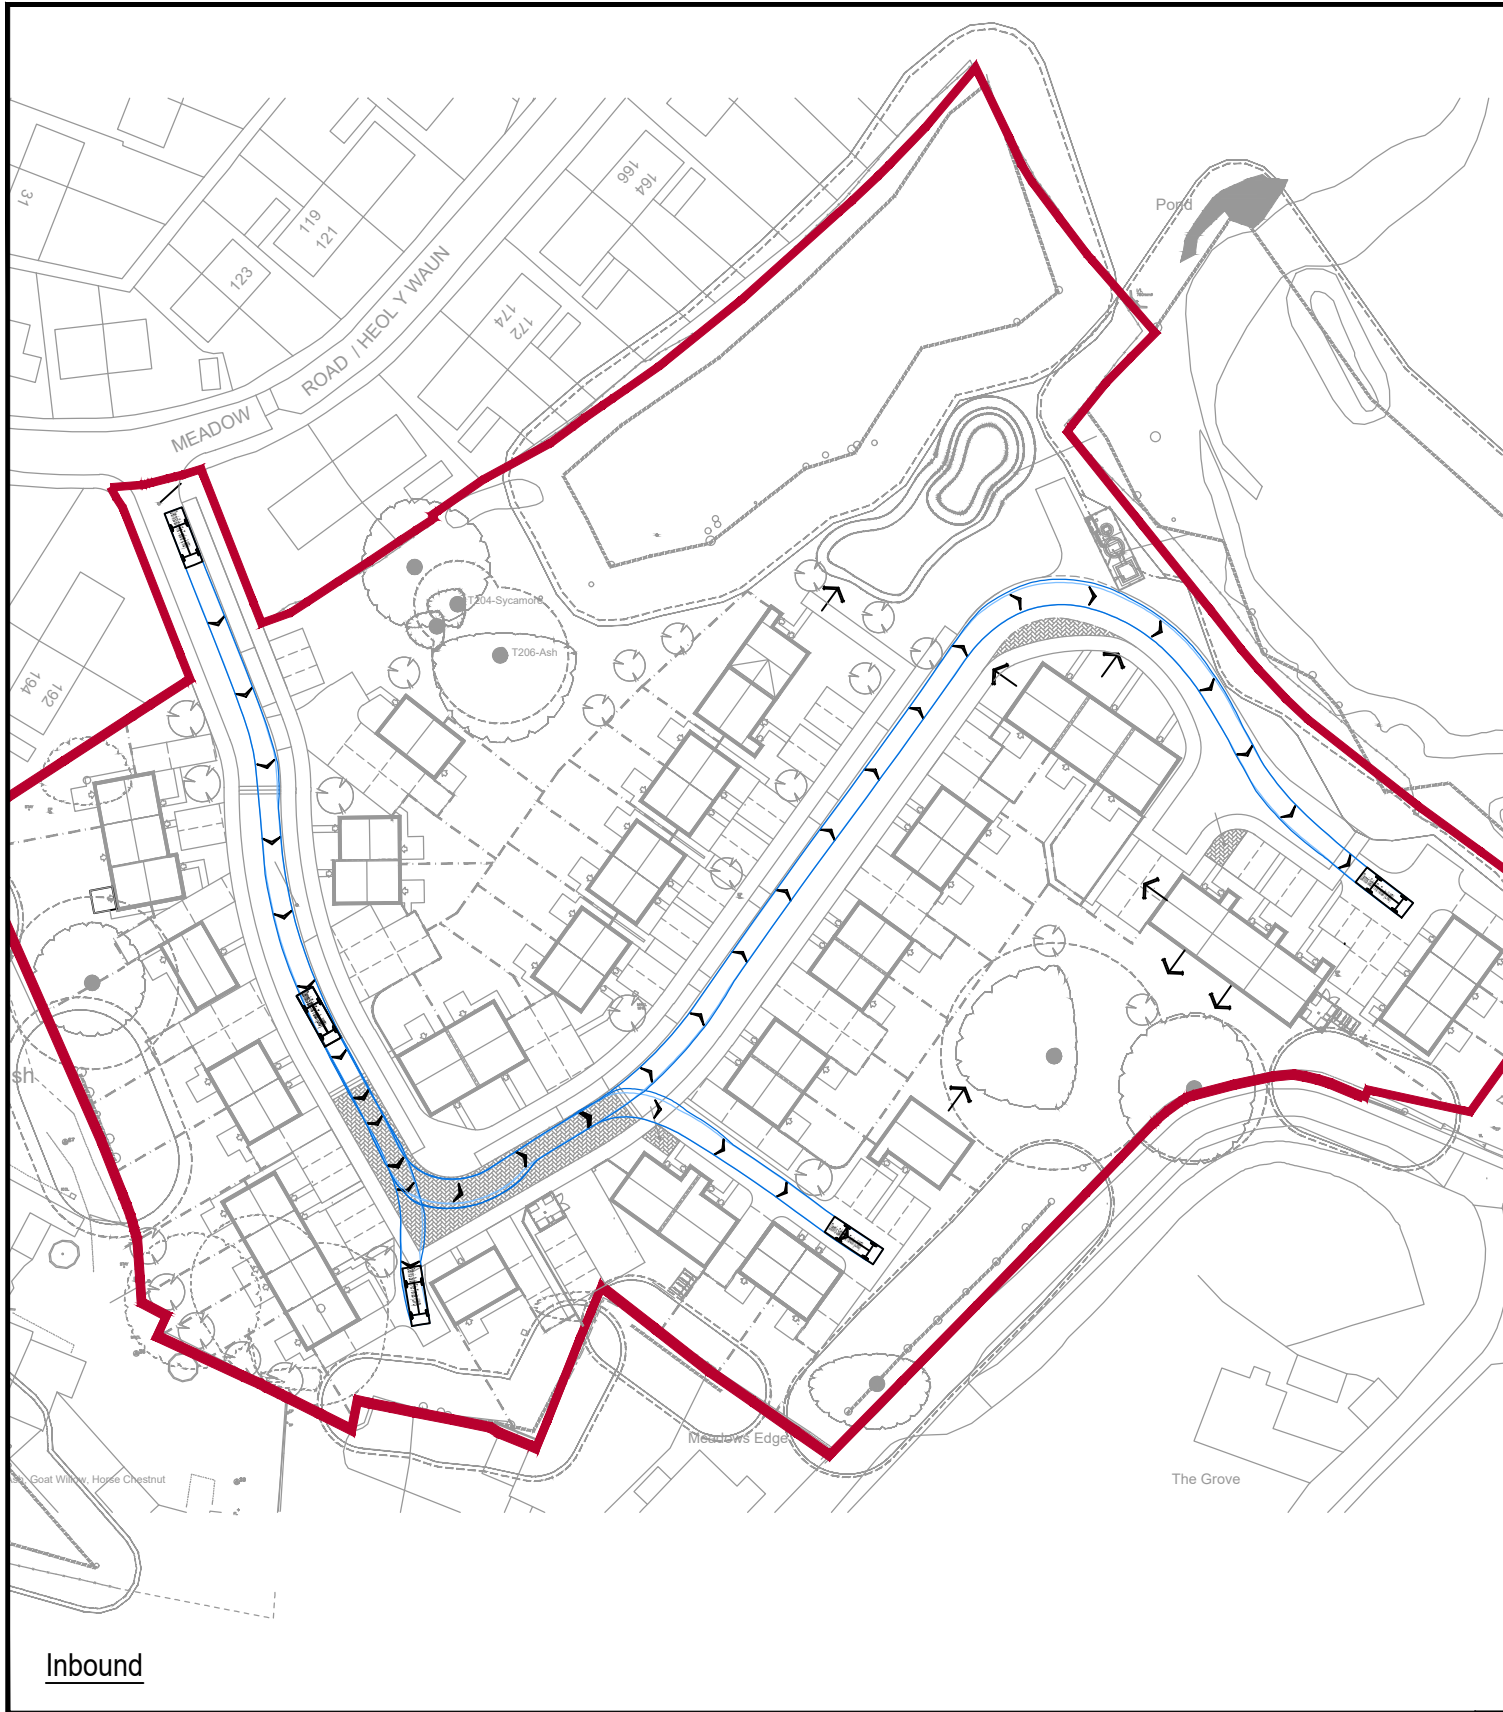


Inbound

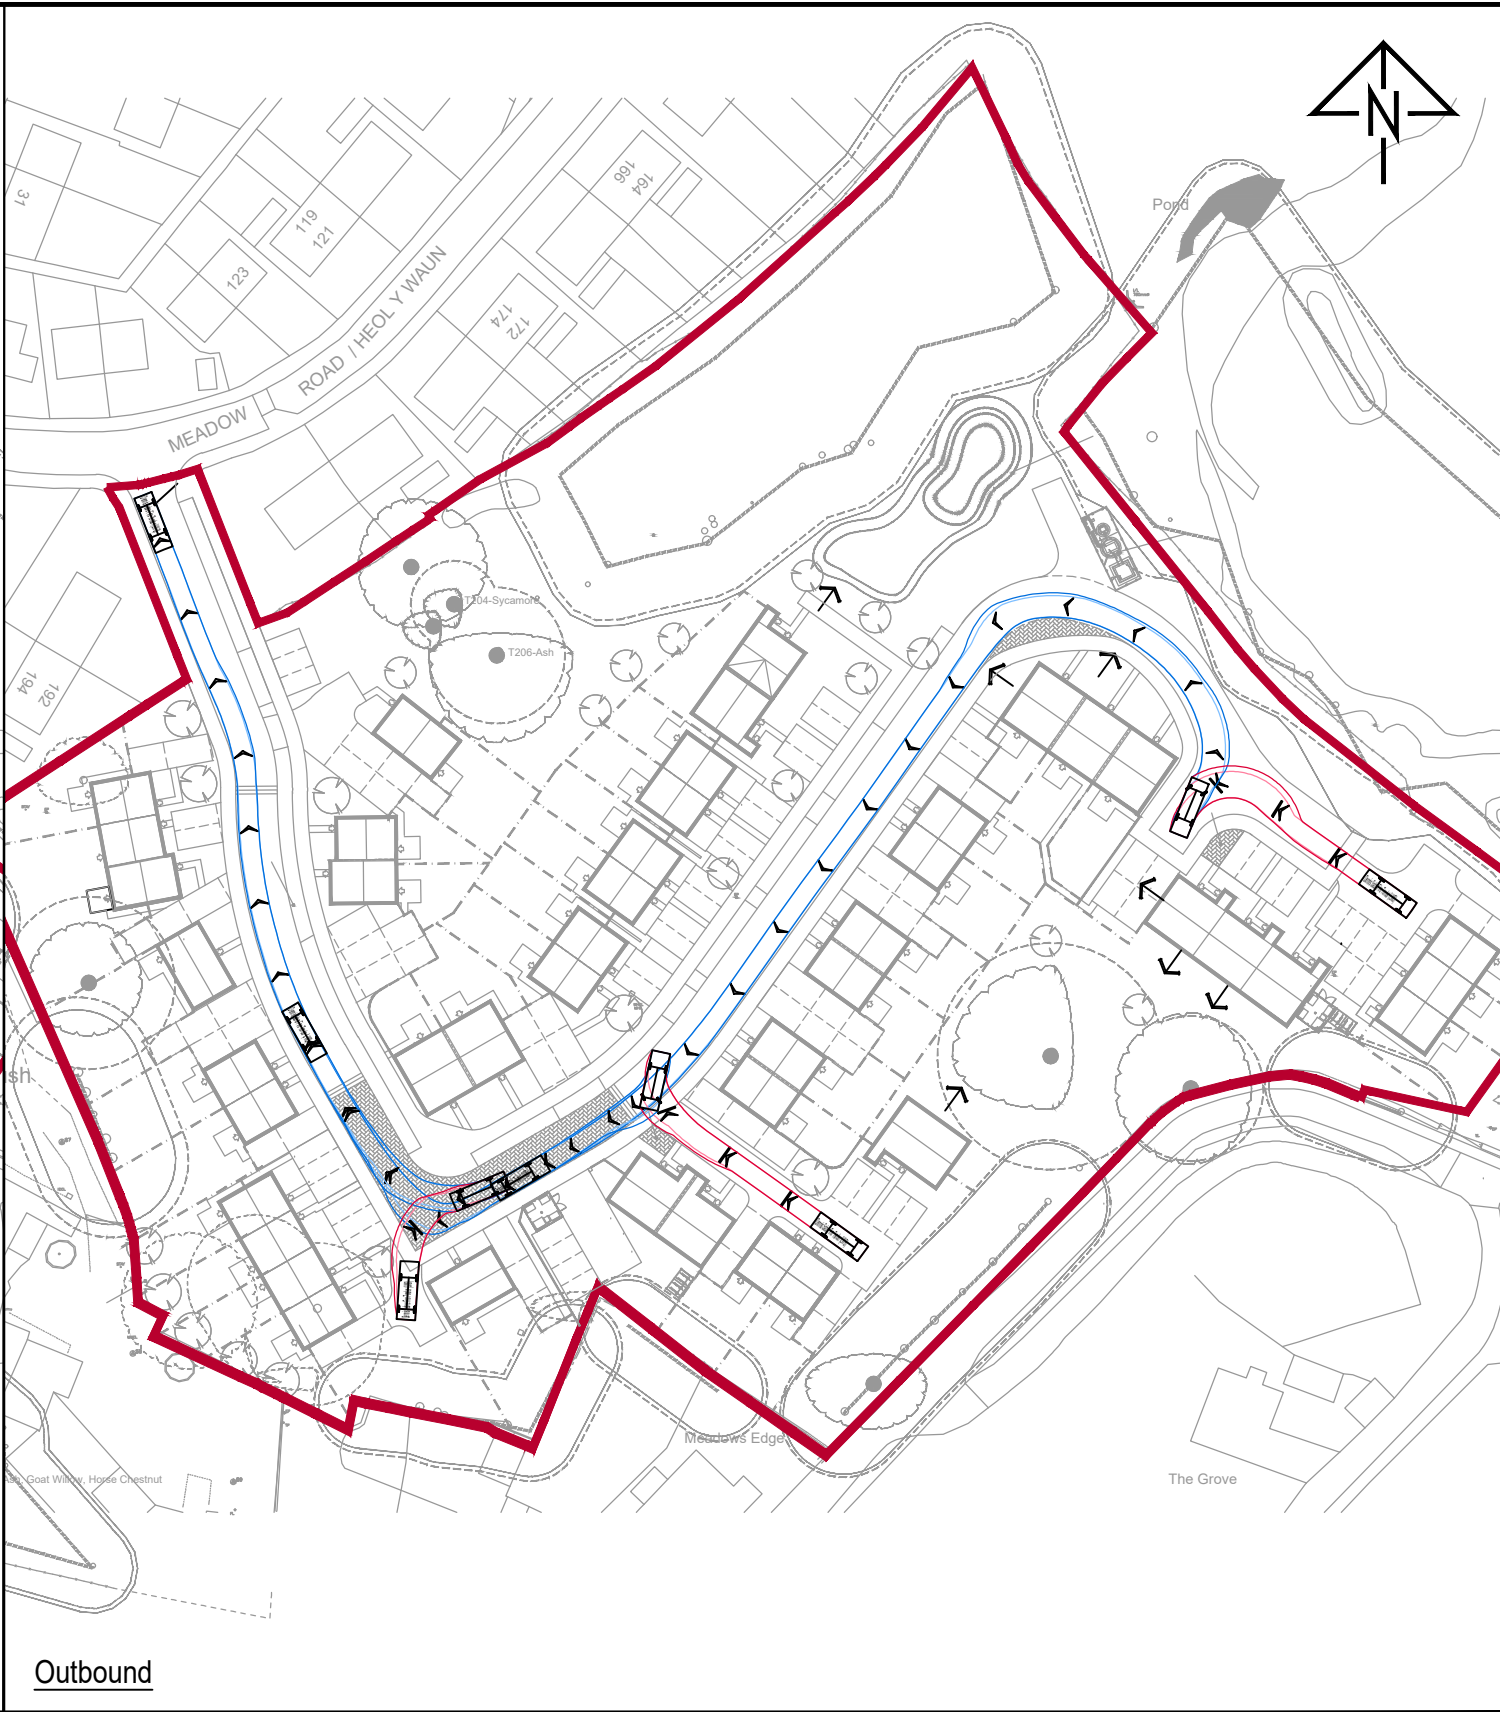

Outbound

REV.	DETAILS	DRAWN	CHECKED	DATE
A	UPDATED MASTERPLAN	KR	MT	11.03.21
B	UPDATED MASTERPLAN	KR	MT	12.03.21
C	UPDATED MASTERPLAN AND TRACKING	KR	MT	15.06.21
D	UPDATED MASTERPLAN AND TRACKING	KR	MT	16.06.21

Notes:
1. This is not a construction drawing and is intended for illustrative purposes only.
2. White lining is indicative only.

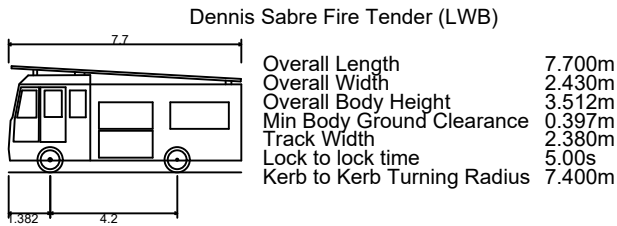

MEADOW ROAD, NEATH

SWEPT PATH ANALYSIS
FIRE TENDER

DRAWN: PP	CHECKED: MT	DATE: 10.12.20	SCALES: 1:1000 at A3
--------------	----------------	-------------------	-------------------------

Tai Tarian Ltd & Jones Bros Ltd

vectos.

Ground Floor, Helmont House, Churchill Way, Cardiff CF10 2HE
t: 02920 720 860 e: enquiries@vectos.co.uk

DRAWING NUMBER: 205496A/AT/B02	REVISION: D
-----------------------------------	----------------