


Superseded

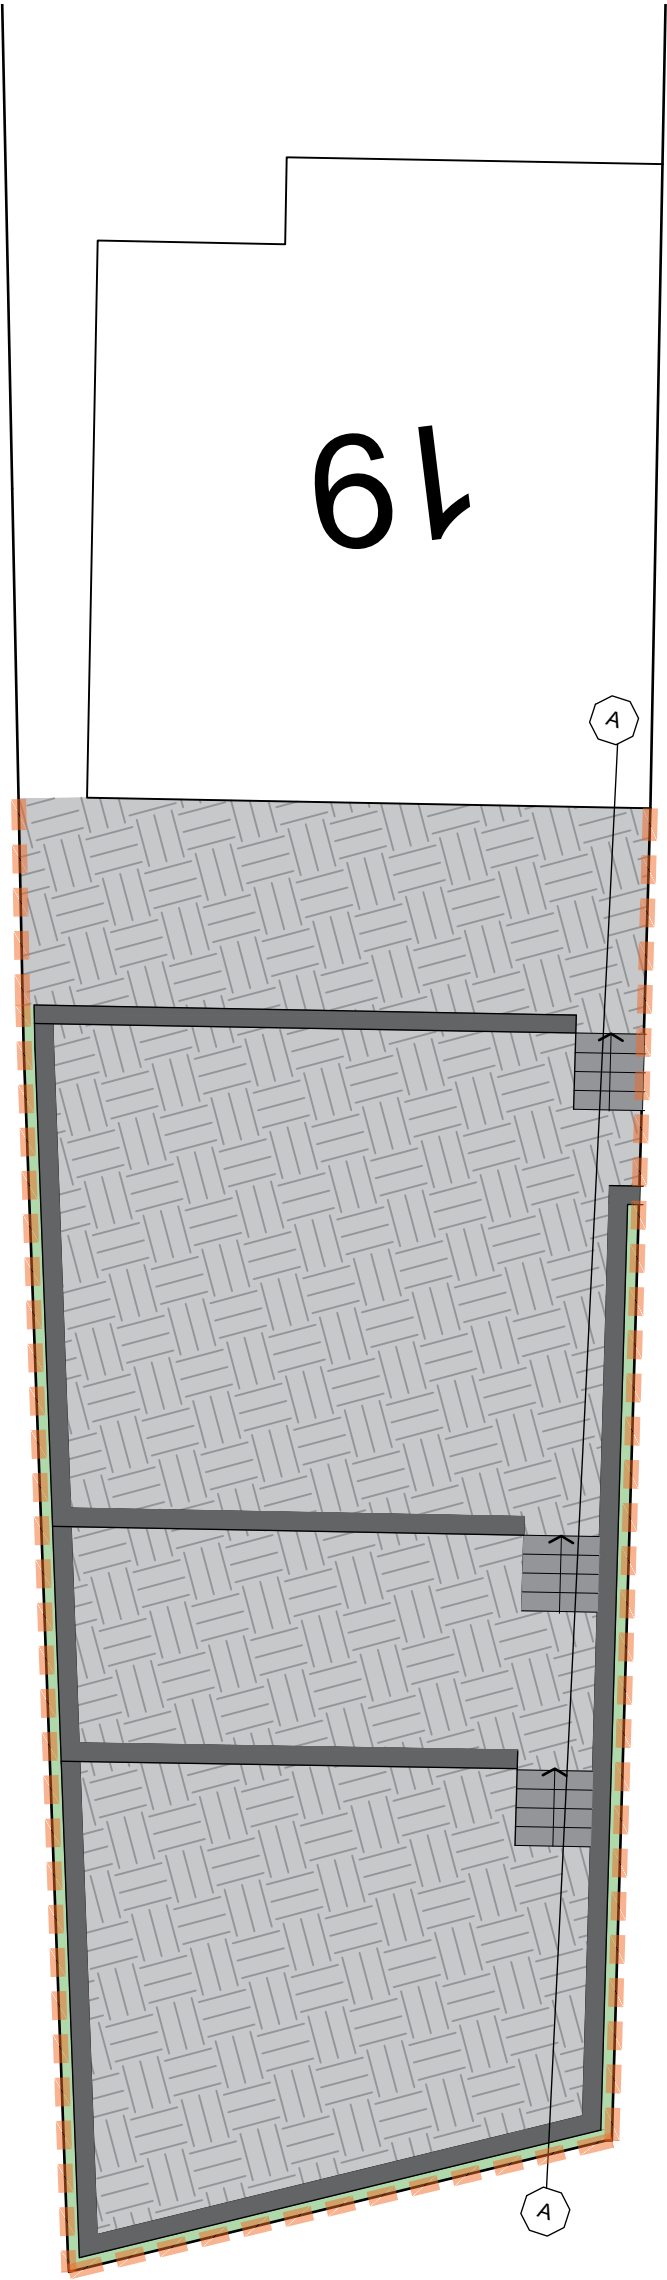

NOTES	REVISIONS				CLIENT: Tracy Raddon					
	Rev	Comment	By	Date	PROJECT TITLE: Retrospective Application					
					PROJECT ADDRESS 1: 19 Crymlyn Gardens				A3	
					PROJECT ADDRESS 2: Neath, SA10 6EU				CHECKED BY: DLD	
					DRAWING TITLE: Proposed Rear Landscape Plan				APPROVED BY: DLD	
1.8m Staggered Feather edge fencing 					DATE: 24.07.2020	SCALE: 1:100	DRAWN BY: AJW	REF: RH442	DRAWING NO: 102	REV: A
A Annotation revised.					THIS DRAWING IS THE COPYRIGHT OF DARKIN ARCHITECTS AND MAY NOT BE COPIED, ALTERED OR REPRODUCED IN ANY FORM OR PASSED TO A THIRD PARTY WITHOUT THEIR CONSENT. DIMENSIONS MUST BE CHECKED AND VERIFIED ON SITE AND ANY DISCREPANCIES SHOULD BE REPORTED TO THE ARCHITECT. THIS DRAWING MUST NOT BE SCALED AND SHOULD BE READ IN CONJUNCTION WITH ALL OTHER CONSULTANT'S DRAWINGS. IF IN DOUBT ASK FOR CONFIRMATION.					
					CARDIFF 02922 744 005 LLANELLI 01554 778 730 NEATH 01639 505 566 info@darkinarchitects.com © Copyright Darkin Architects 2021 RIBA  Chartered Practice					 drawing on experience