


Grassed Area

1.8 Feather edge
fencing to Side
Boundaries

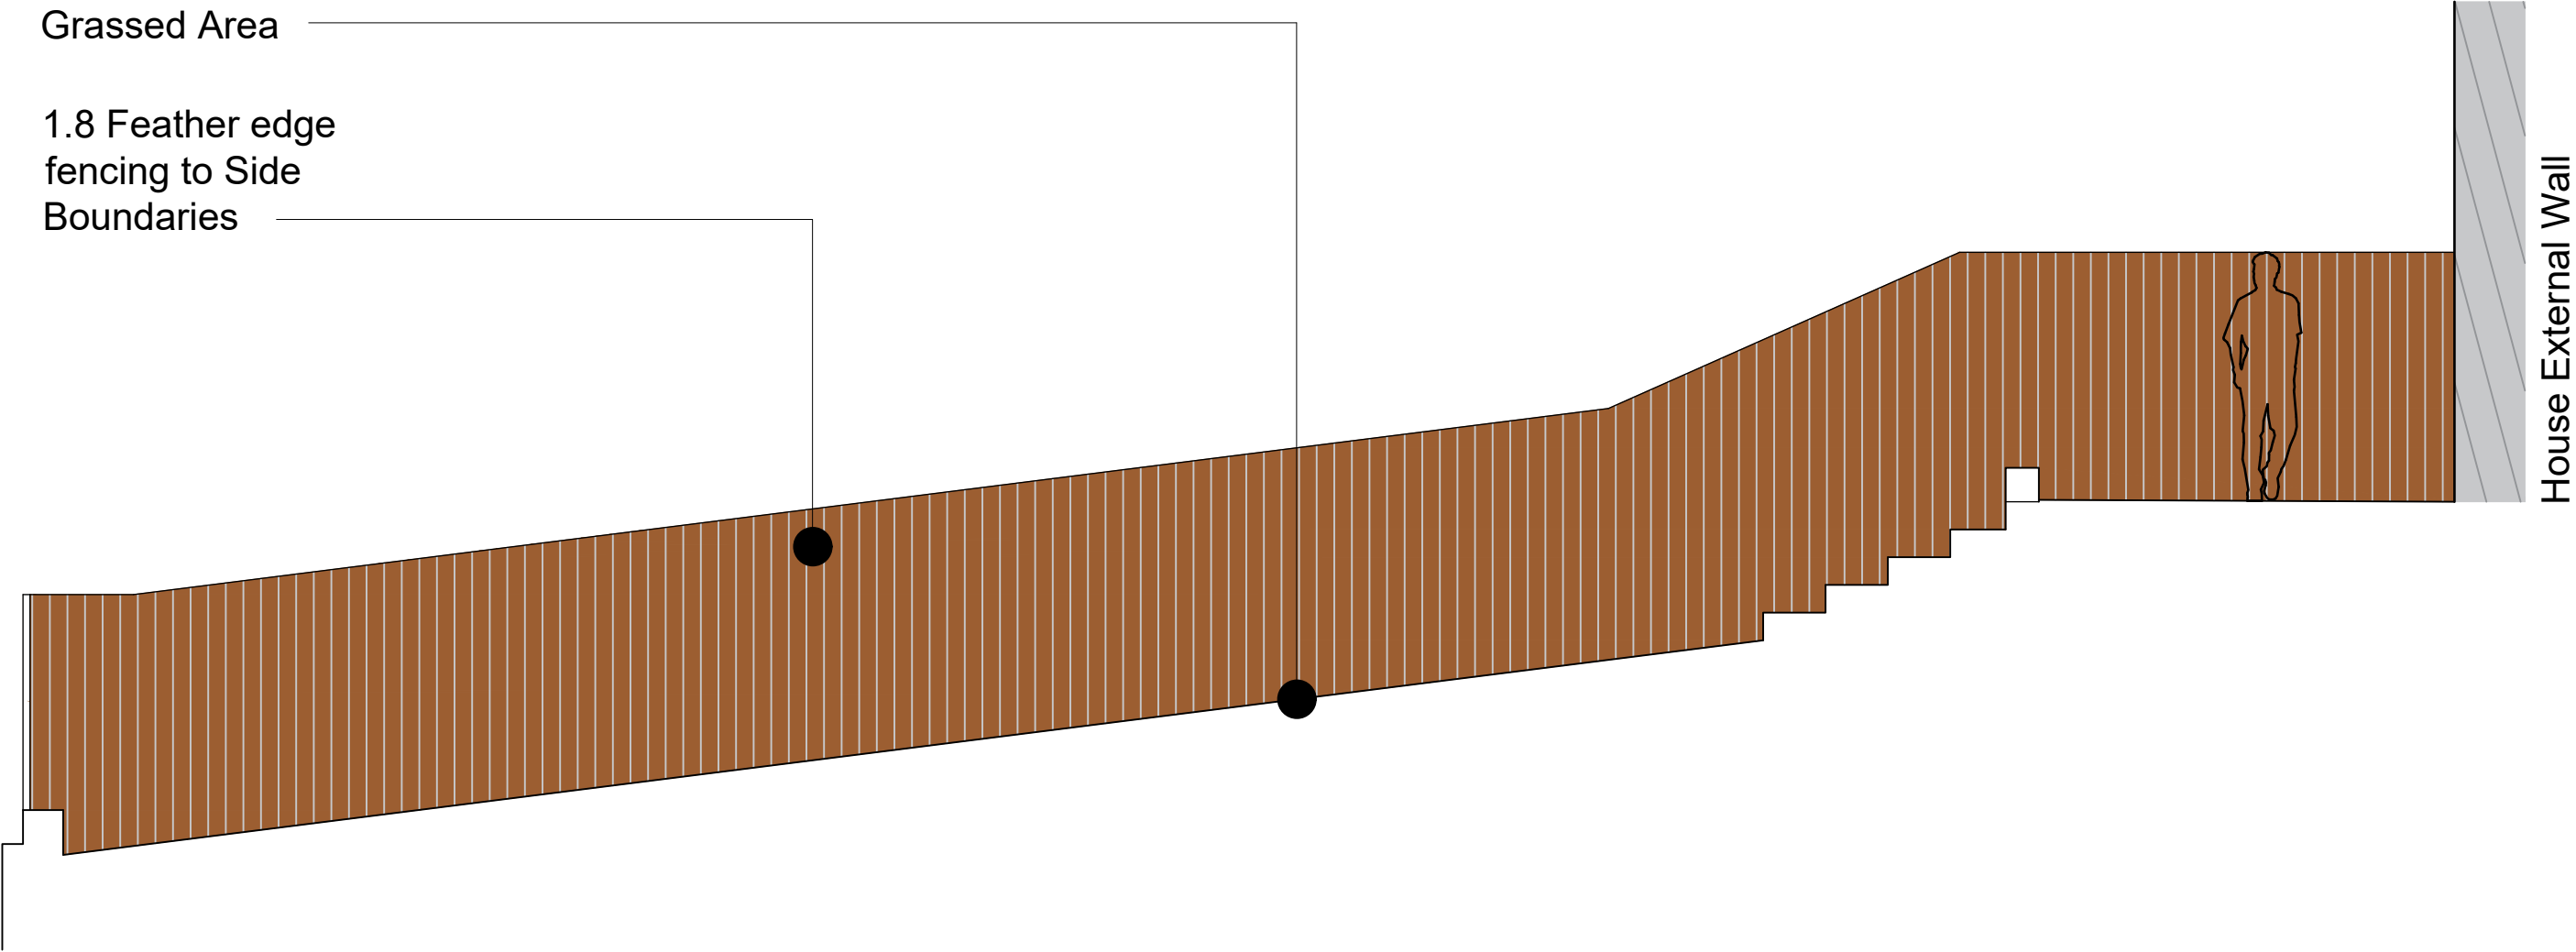

NOTES	REVISIONS				CLIENT: Tracy Raddon					
	Rev	Comment	By	Date						
-					PROJECT TITLE: Retrospective Application					
					PROJECT ADDRESS 1: 19 Crymlyn Gardens				A3	
					PROJECT ADDRESS 2: Neath, SA10 6EU				CHECKED BY: DLD	
					DRAWING TITLE: Existing Section A-A				APPROVED BY: DLD	
	A	Annotation revised.	DLD	07.07.2021	DATE: 24.07.2020	SCALE: 1:50	DRAWN BY: AJW	REF. RH442	DRAWING NO: 401	REV: A
THIS DRAWING IS THE COPYRIGHT OF DARKIN ARCHITECTS AND MAY NOT BE COPIED, ALTERED OR REPRODUCED IN ANY FORM OR PASSED TO A THIRD PARTY WITHOUT THEIR CONSENT. DIMENSIONS MUST BE CHECKED AND VERIFIED ON SITE AND ANY DISCREPANCIES SHOULD BE REPORTED TO THE ARCHITECT. THIS DRAWING MUST NOT BE SCALED AND SHOULD BE READ IN CONJUNCTION WITH ALL OTHER CONSULTANT'S DRAWINGS. IF IN DOUBT ASK FOR CONFIRMATION.					CARDIFF 02922 744 005 LLANELLI 01554 778 730 NEATH 01639 505 566 info@darkinarchitects.com © Copyright Darkin Architects 2021 RIBA  Chartered Practice				 drawing on experience	