
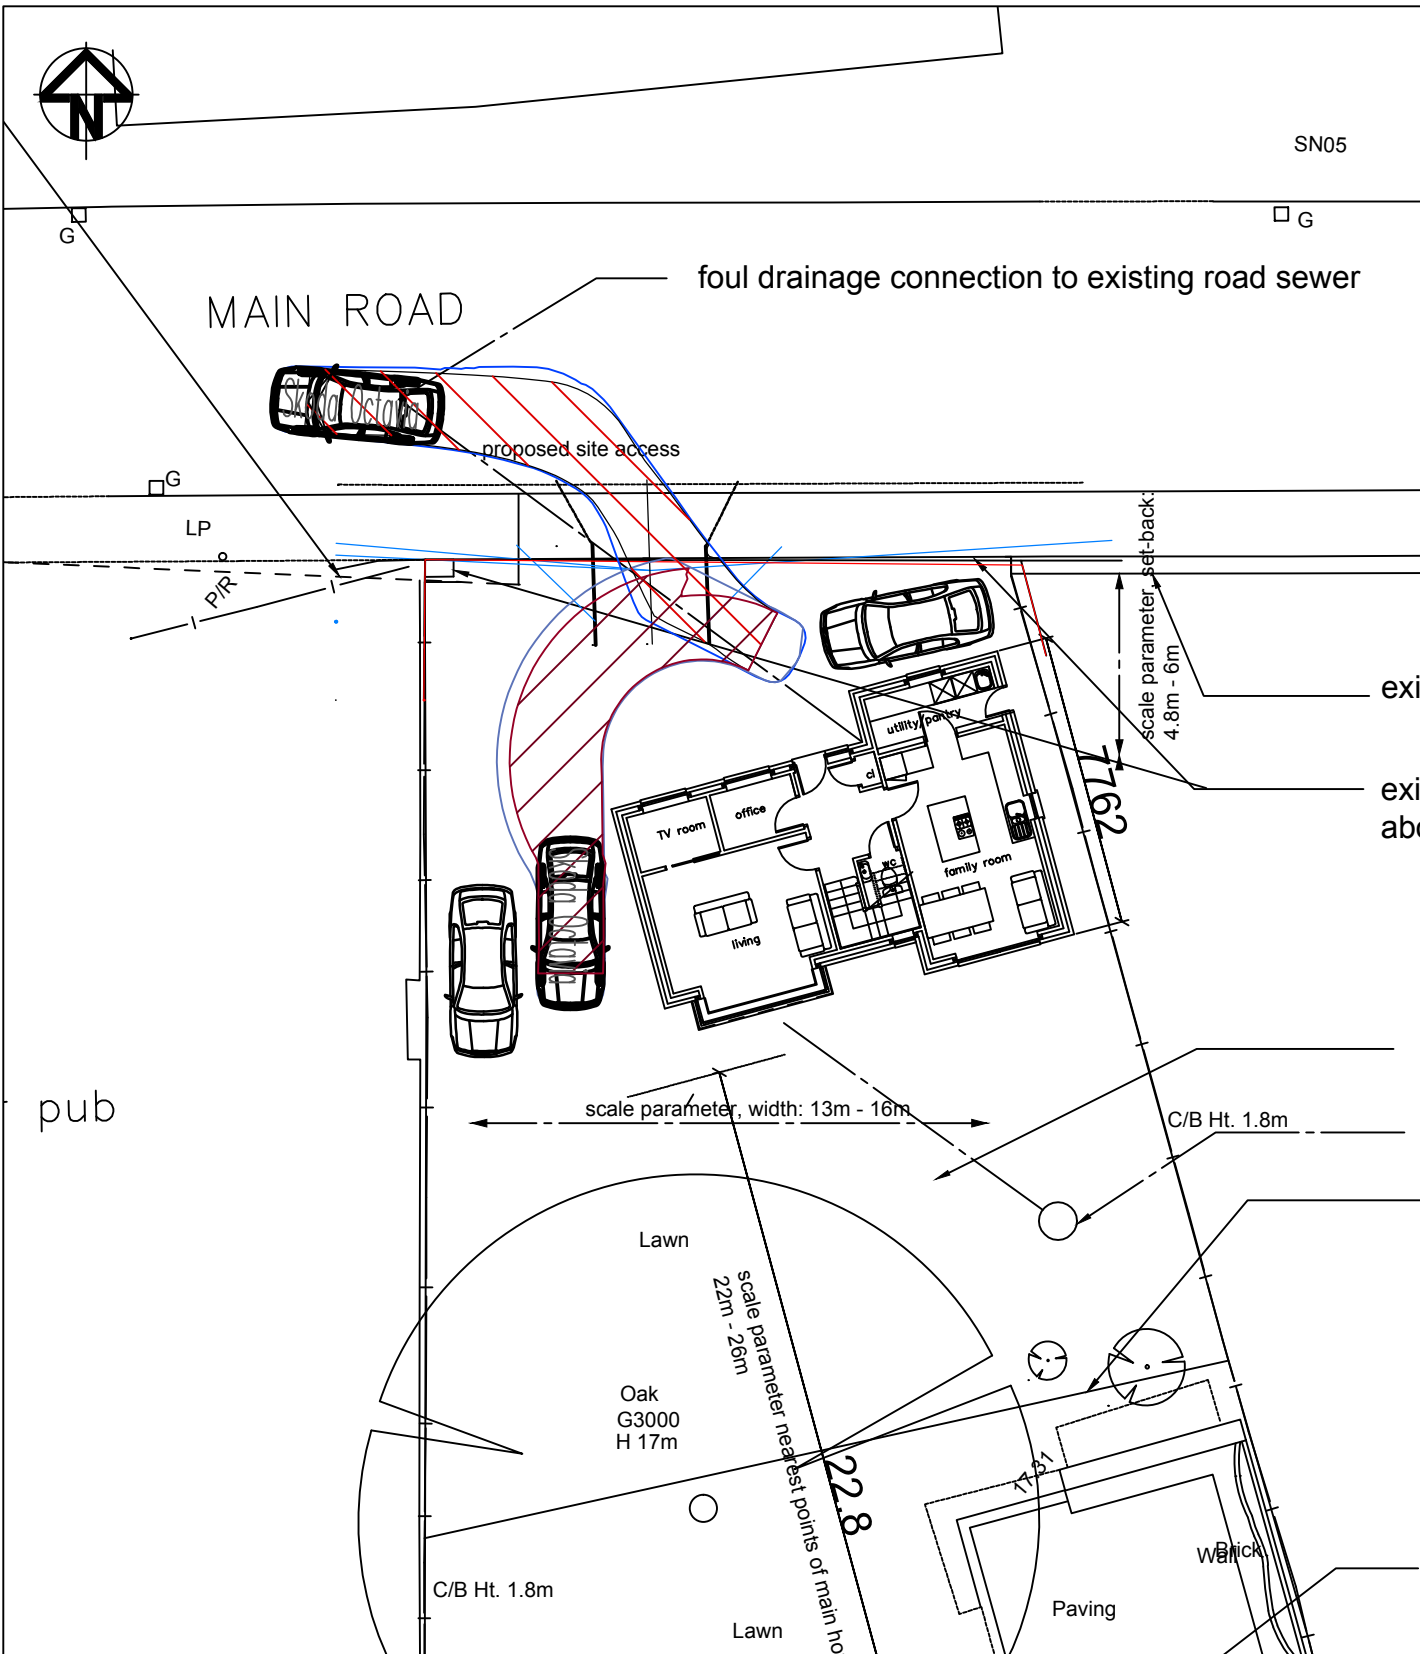
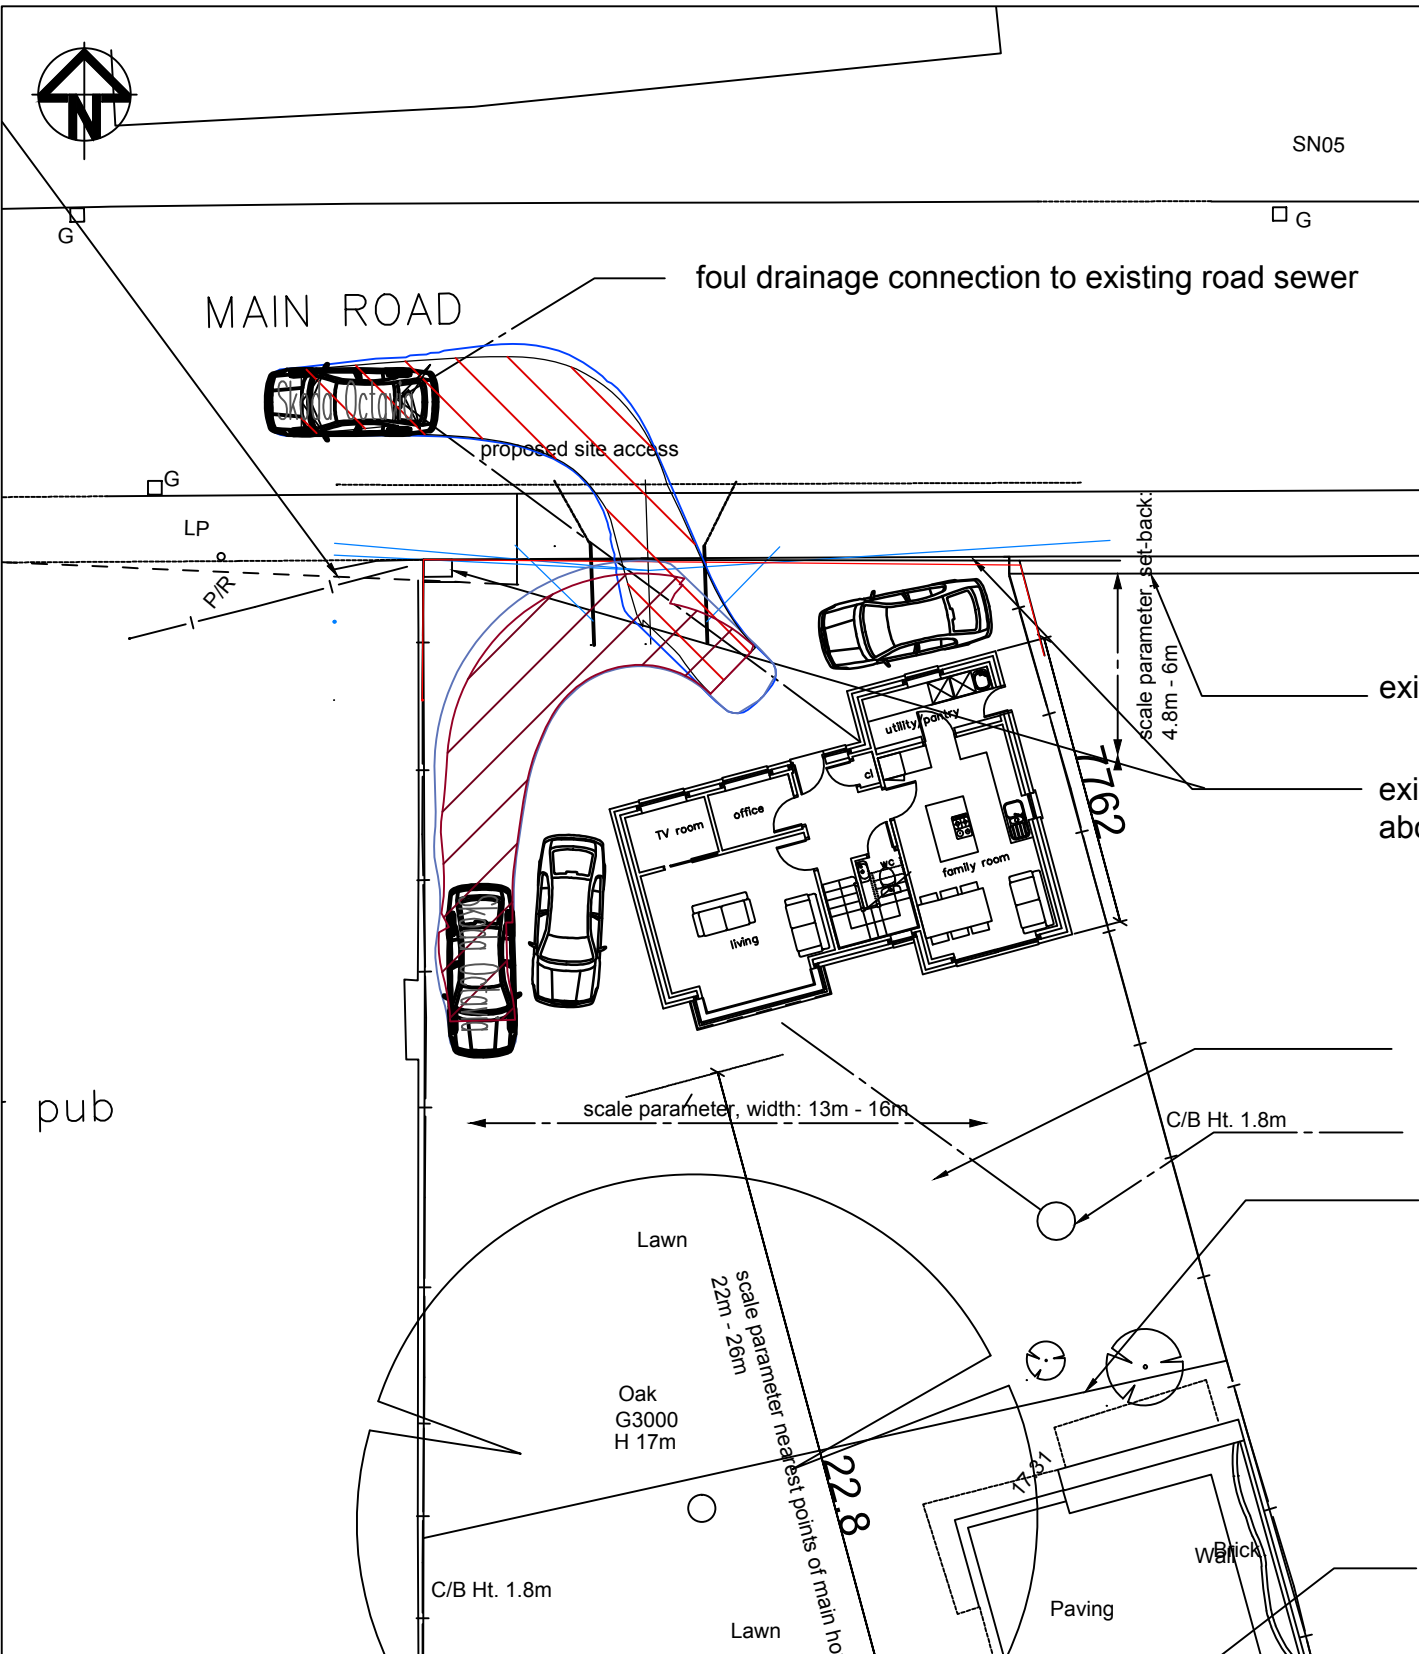
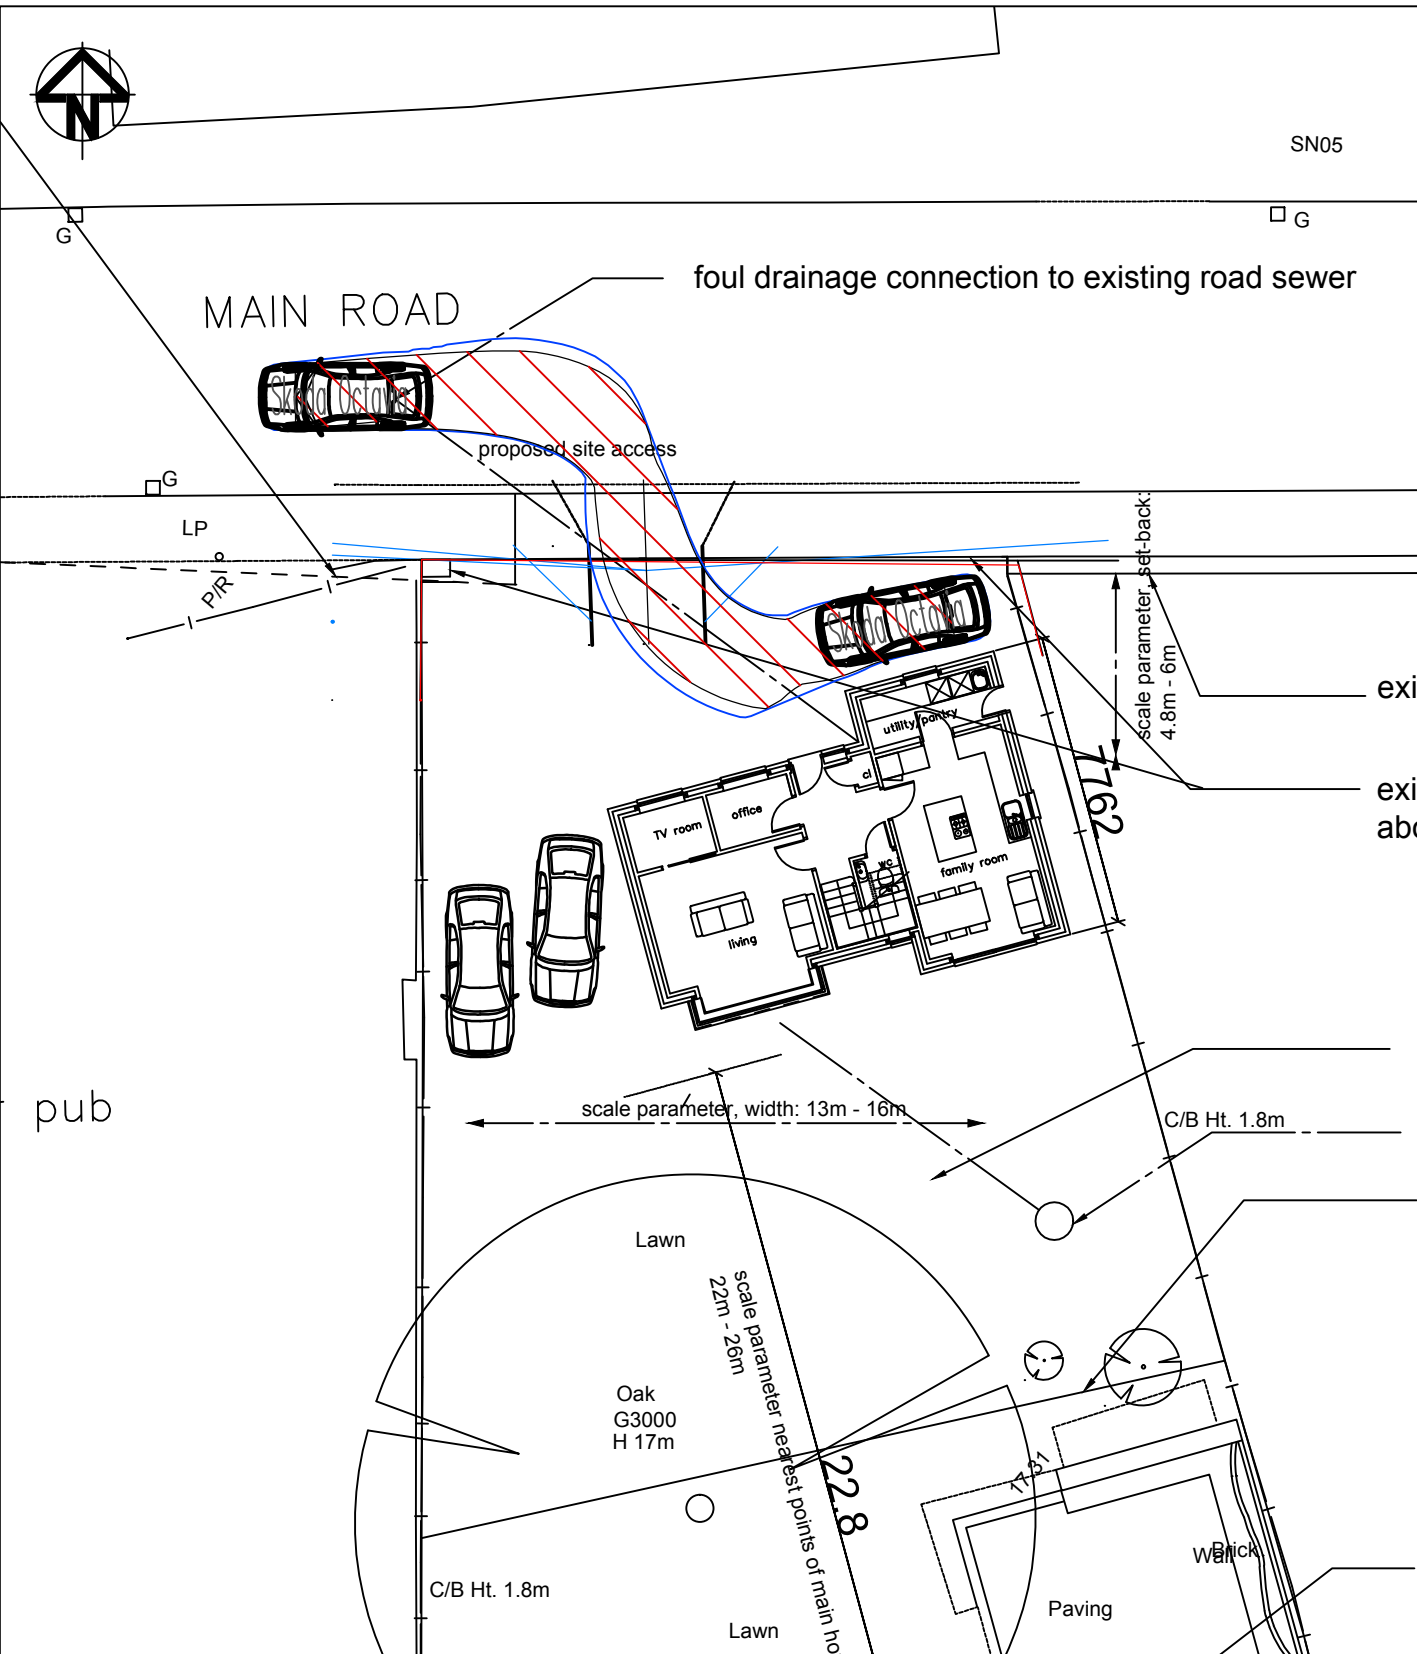
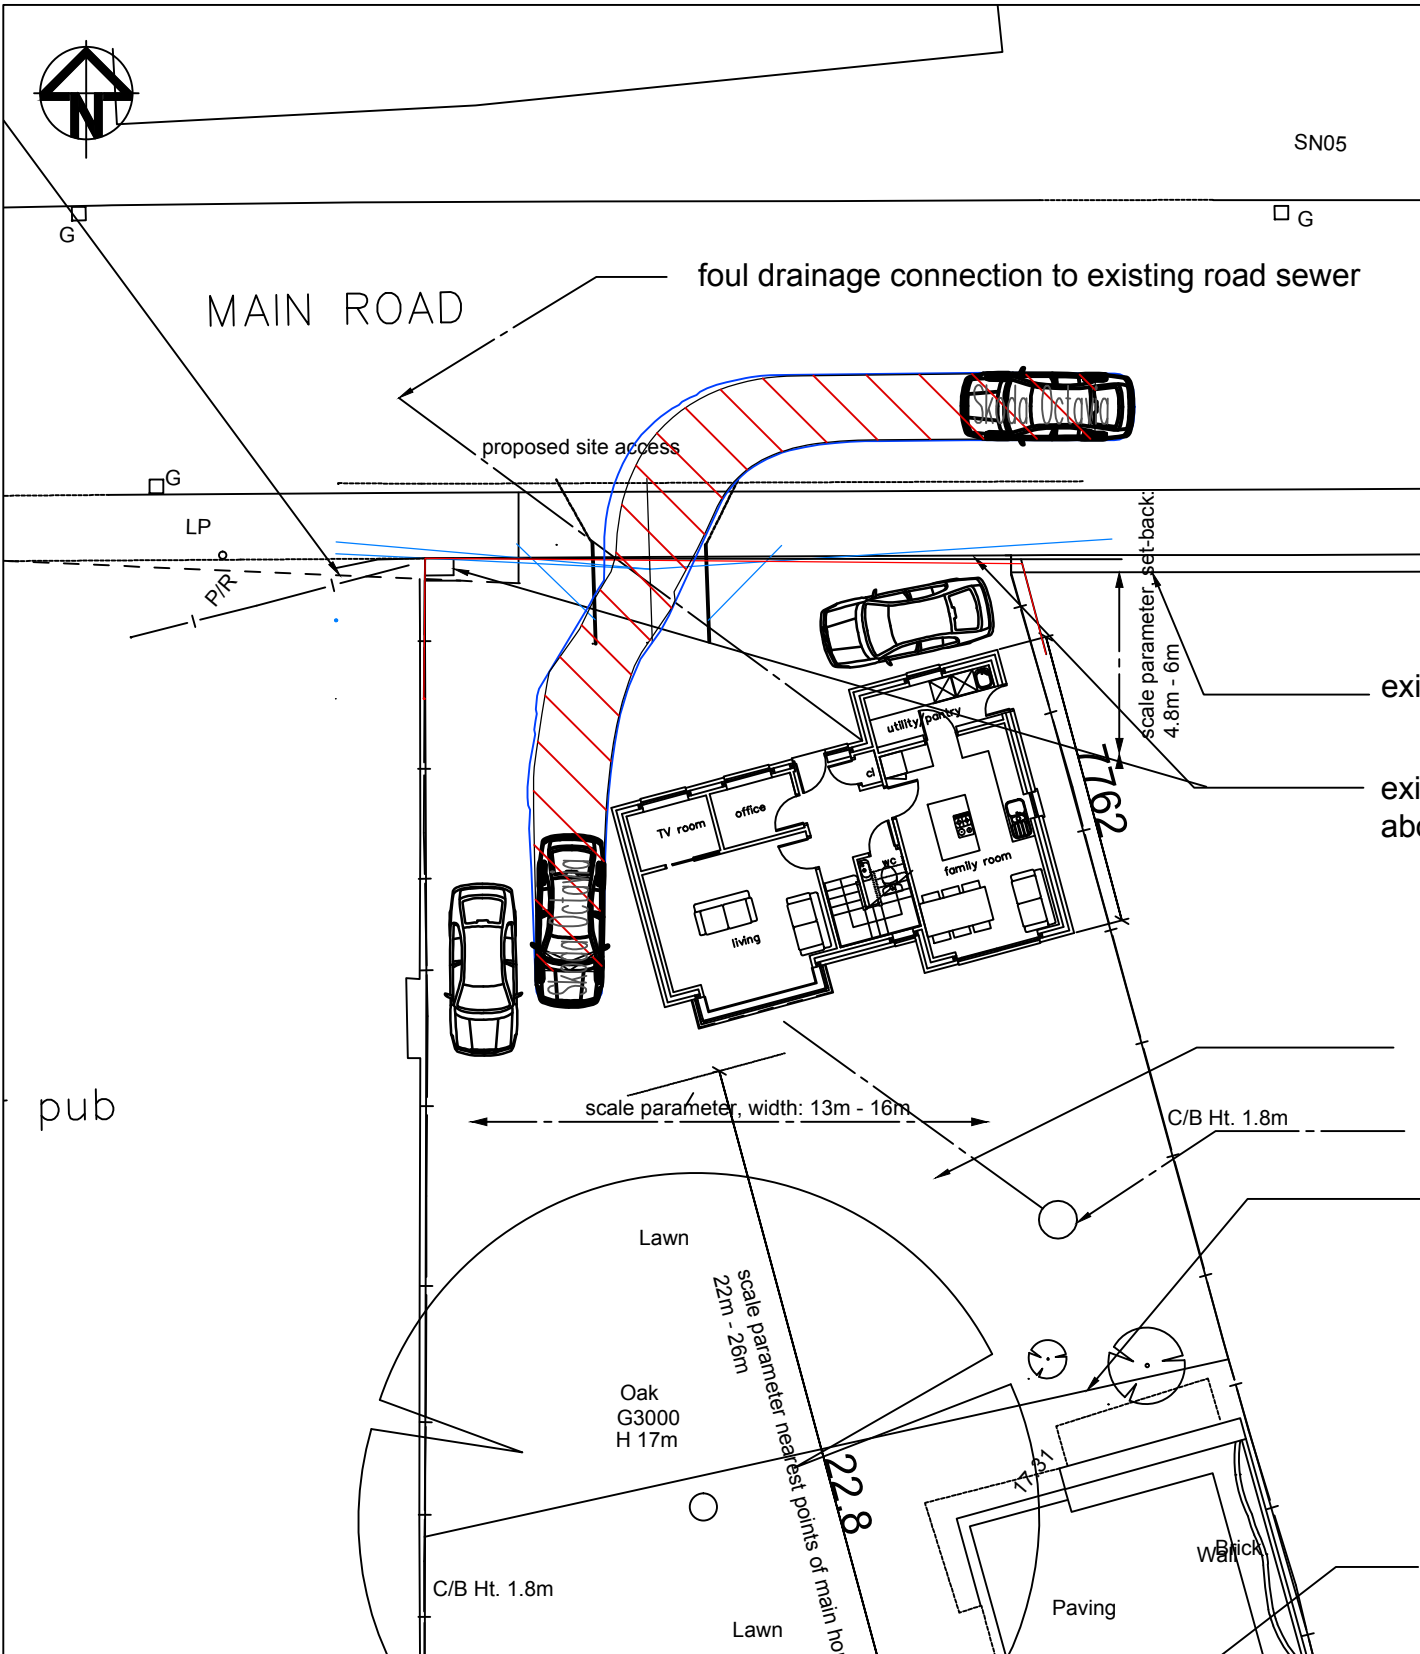
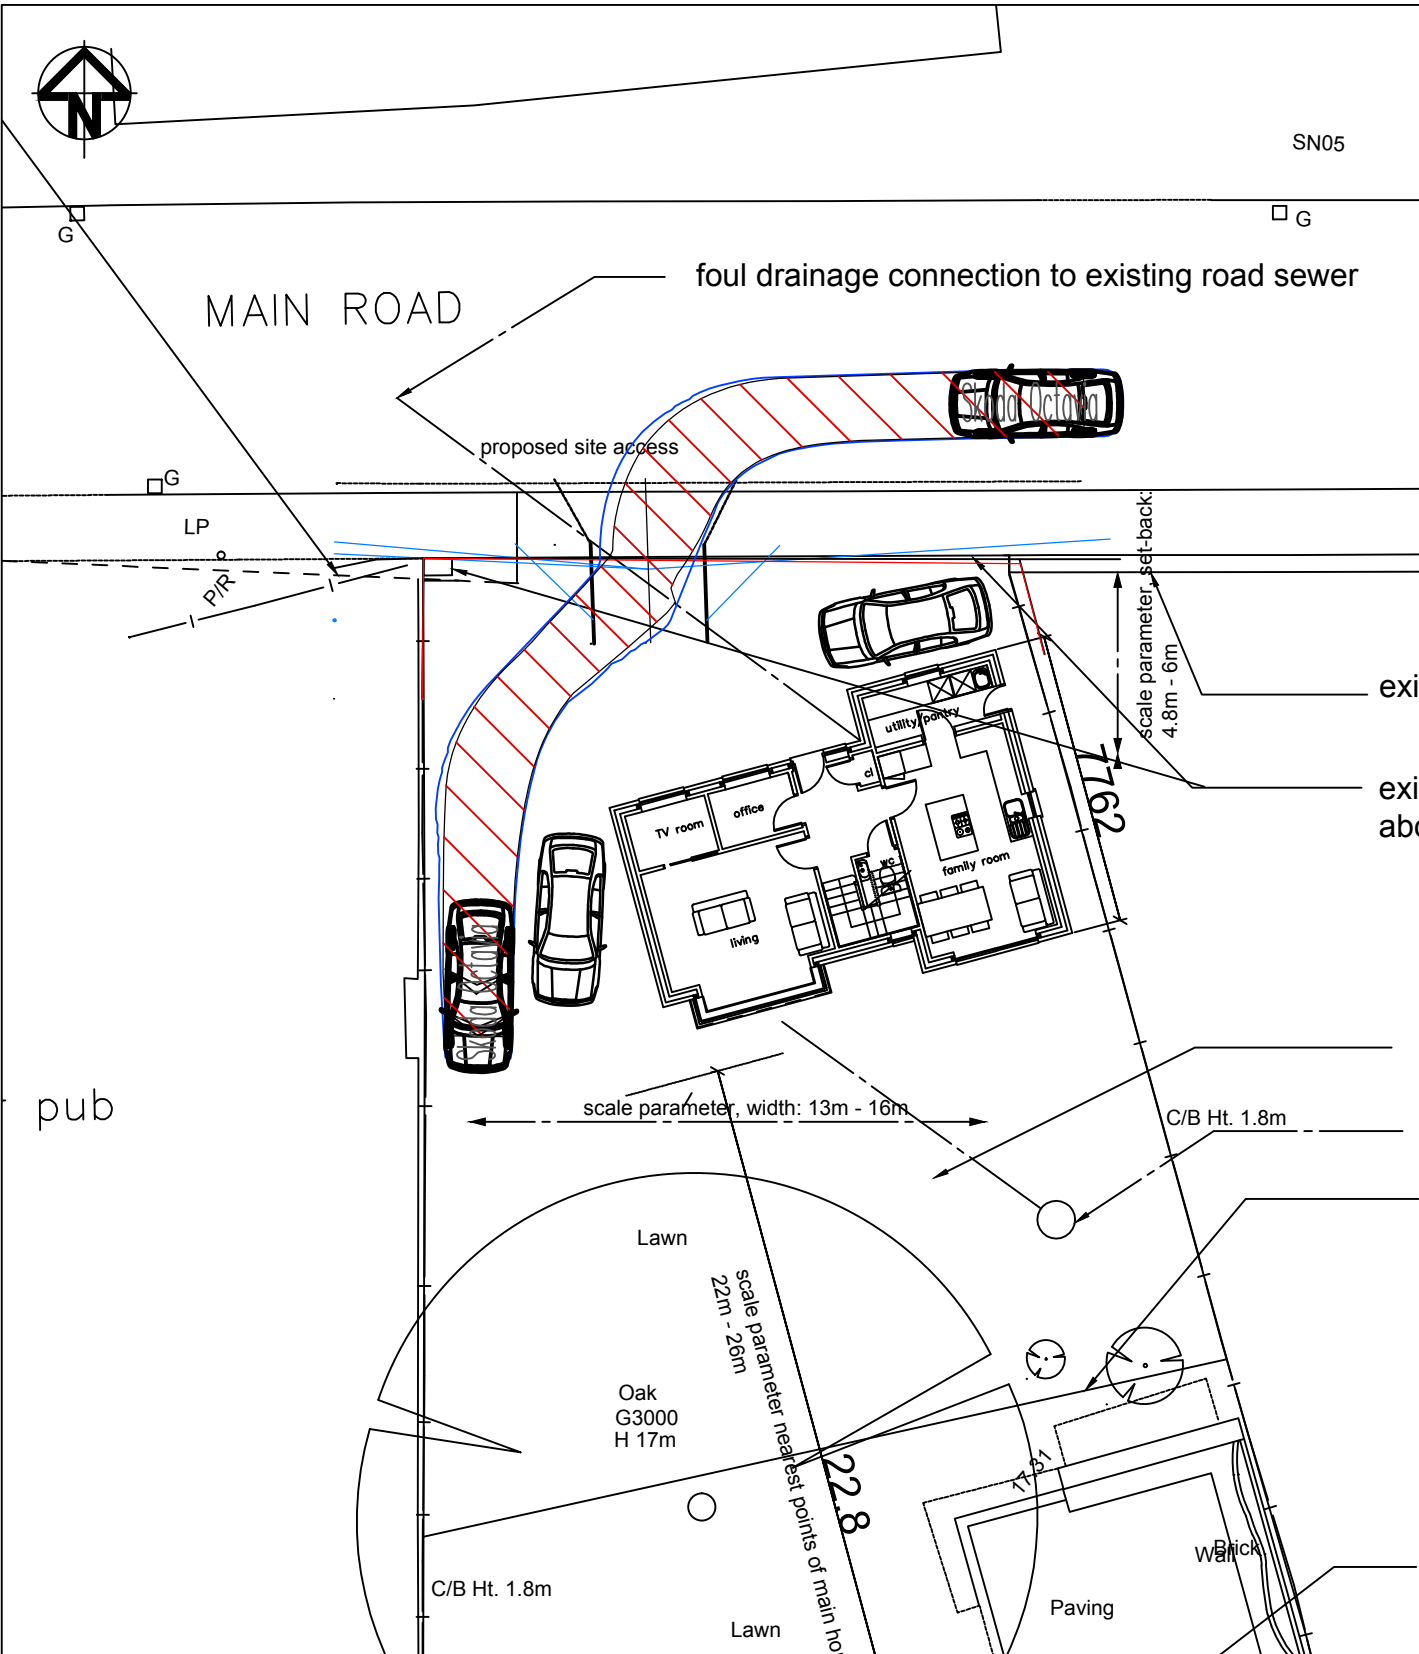


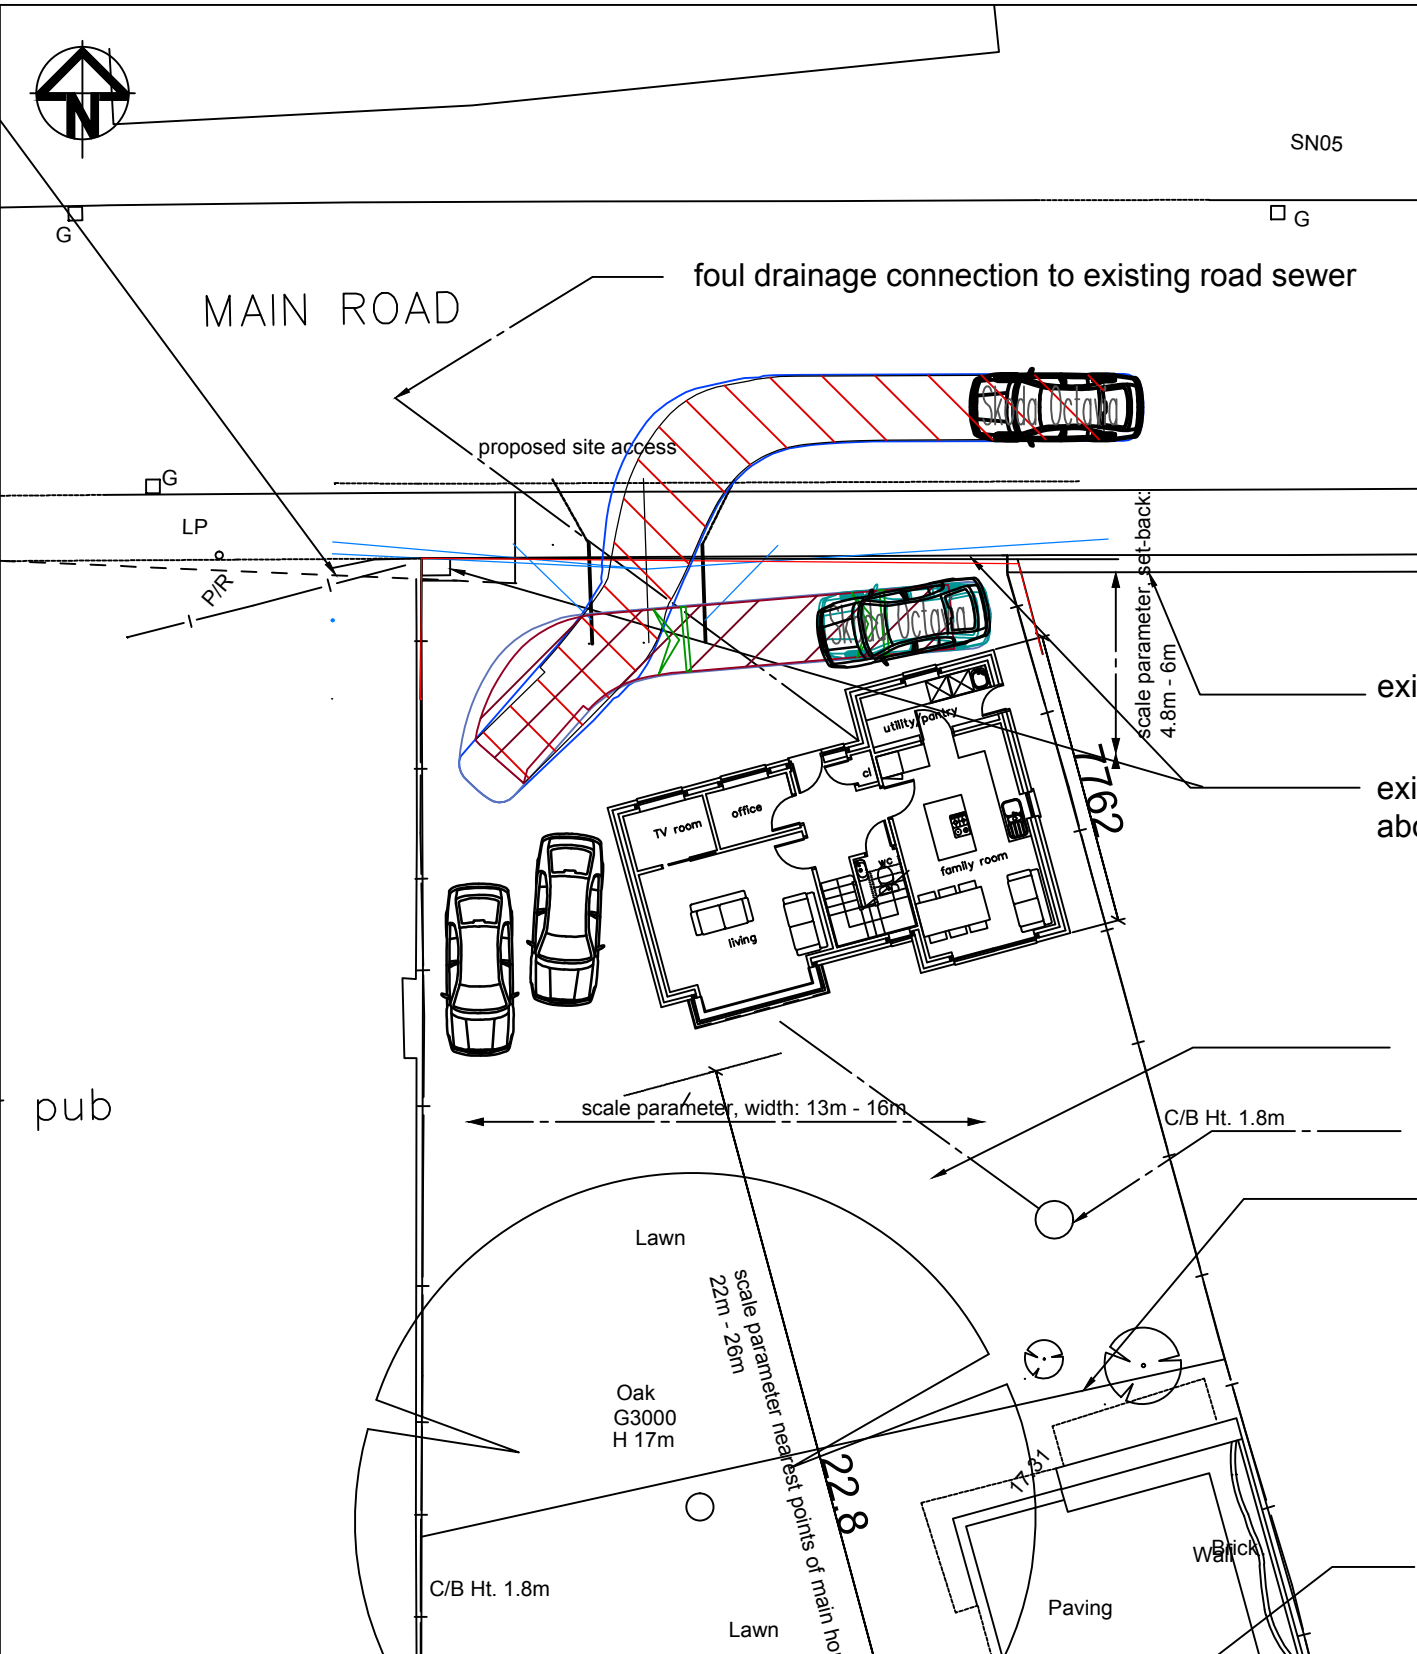

B	Parked Cars Shown	08-07-21
A	First Issue	11-03-21
acstro Priffyrdd a Thrafnidiaeth Highways & Transportation Ty Penbryn, Salem, Llanddeilo.SA19 7LT E-mail: mail@acstro.com www.acstro.com Tel: 01558 824021		
LAND REAR OF 9 MAES LLWYNON		
SWEEP PATH ANALYSIS		
1430	003	B
	1:200	@ A1